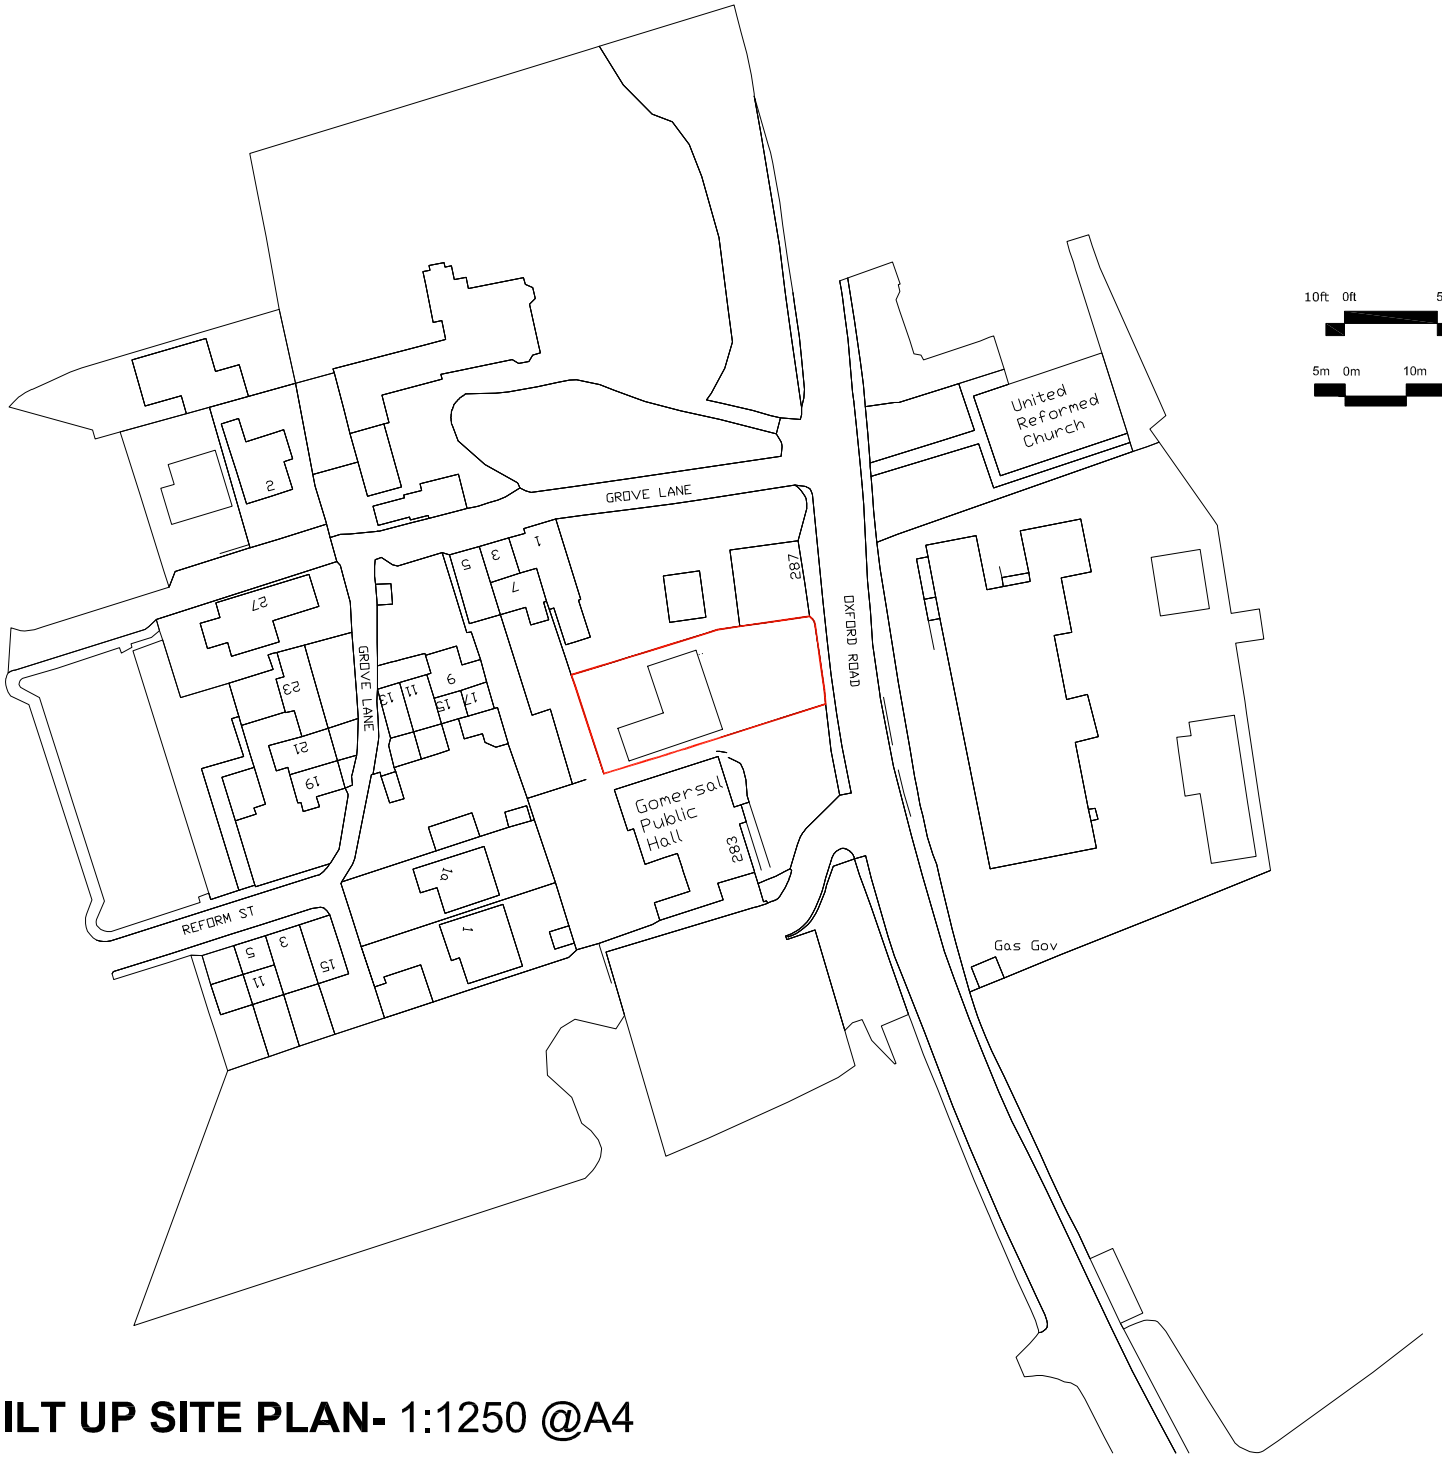


NOTES:

This drawing is copyright and shall not be reproduced without permission of 363 Architecture.
Do not scale from this drawing, use figured dimensions only.
It is the Contractors responsibility to check all dimensions on site.
It is the Contractors responsibility to ensure compliance with the Building Regulations.
This drawing is to be read in conjunction with all Structural Engineers drawings.
This drawing is to be read in conjunction with all relevant drawings and schedules

N

10ft 0ft 50ft 100ft

5m 0m 10m 20m 40m 80m 100m

BUILT UP SITE PLAN- 1:1250 @A4

DRAWING TITLE:

BUILT UP SITE PLAN

DATE:	SCALE:	SHEET SIZE:
MAY 2025	1:1250	A4

REF:

SP-01

STATUS: PLANNING

CLIENT:

PERVEIZ AFTAB

PROJECT ADDRESS:

287 OXFORD ROAD,
BRADFORD, BD19 4JR.