


A1

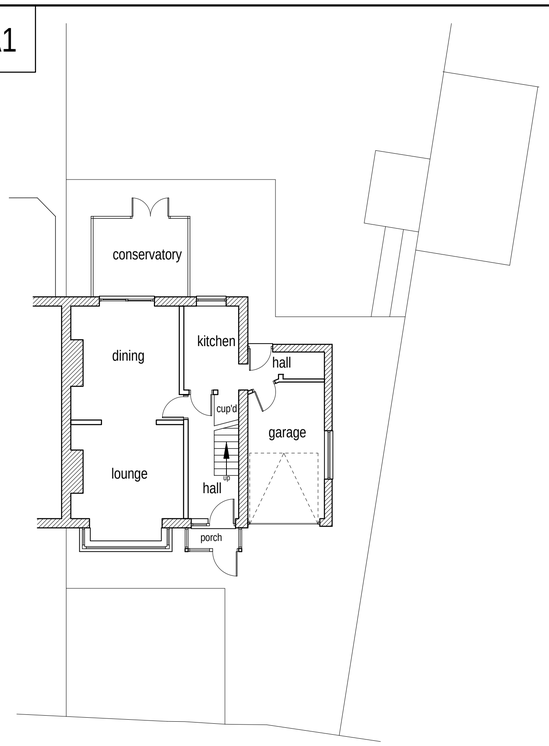


Existing ground floor layout (1:100)

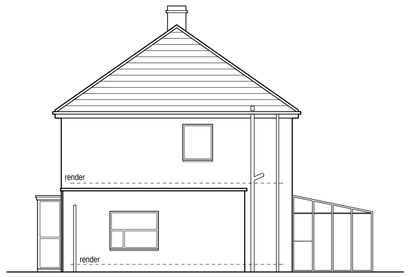


Existing side/south west facing elevation (1:100)

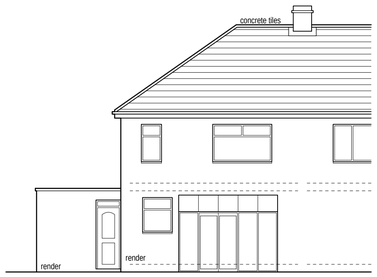


Existing rear/south east elevation (1:100)

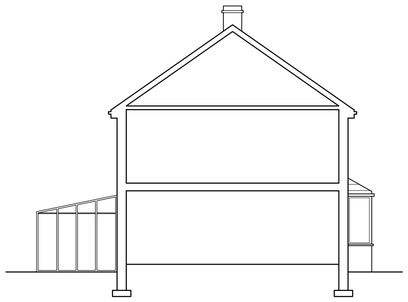


Existing side/north east facing elevation (1:100)

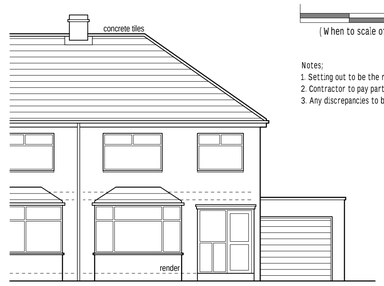


Existing front/north west facing elevation (1:100)

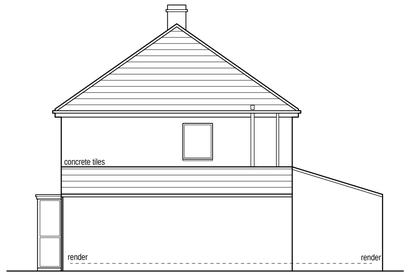


Proposed side/south west facing elevation (1:100)

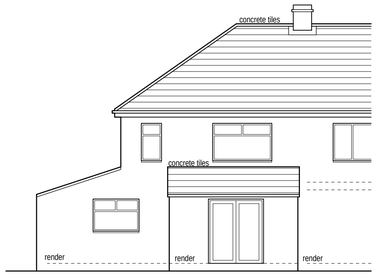

Proposed rear/south east elevation (1:100)

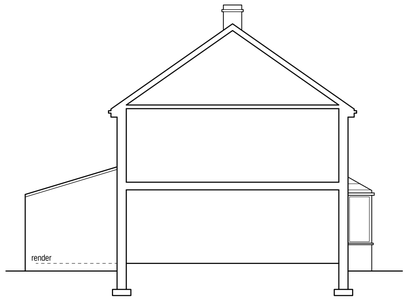

Proposed side/north east facing elevation (1:100)

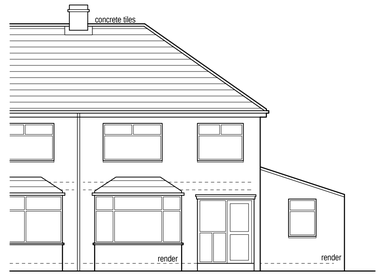


Proposed front/north west facing elevation (1:100)


0m	Scale 1:50	4m
0m	Scale 1:100	8m
0m	Scale 1:200	16m
0m	Scale 1:500	40m
0m	Scale 1:1250	100m

(When to scale of original plan bar = 8cm)


Notes;
1. Setting out to be the responsibility of contractor.
2. Contractor to pay particular attention to pitch of roof and headroom at stairs.
3. Any discrepancies to be reported to Colne Valley Design.

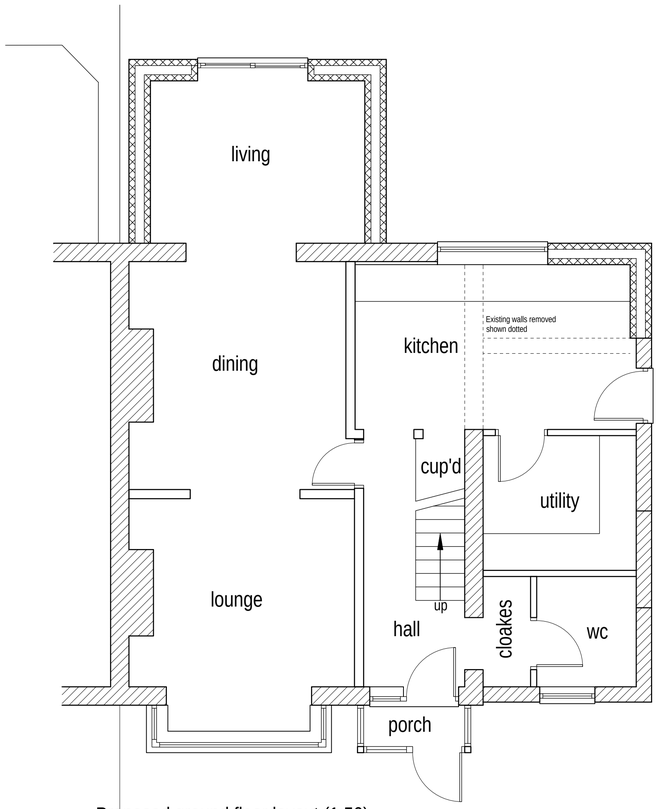

Proposed ground floor layout (1:50)

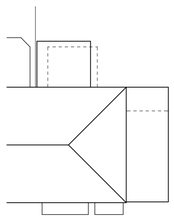

Proposed roof plan (1:200)

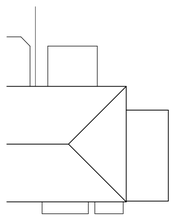

Existing roof plan (1:200)



Block plan (1:500)

Colne Valley Design
8 Meadow Lane
Slaithwaite
Huddersfield HD7 5EX

Tel: 01484 842097
Mobile: 07867 803312
E-mail: mitchell@sbhomes.co.uk

Proprietor: S.A. Mitchell

Project
Proposed extension.

For
Mrs Saeeda Khaliq.

Address
5 Burnistone Drive
Oakes
HD3 3PR.

Title
Planning drawing.

Job No.	Drawing number	Date
25 J 04.	01.	Feb 2025.