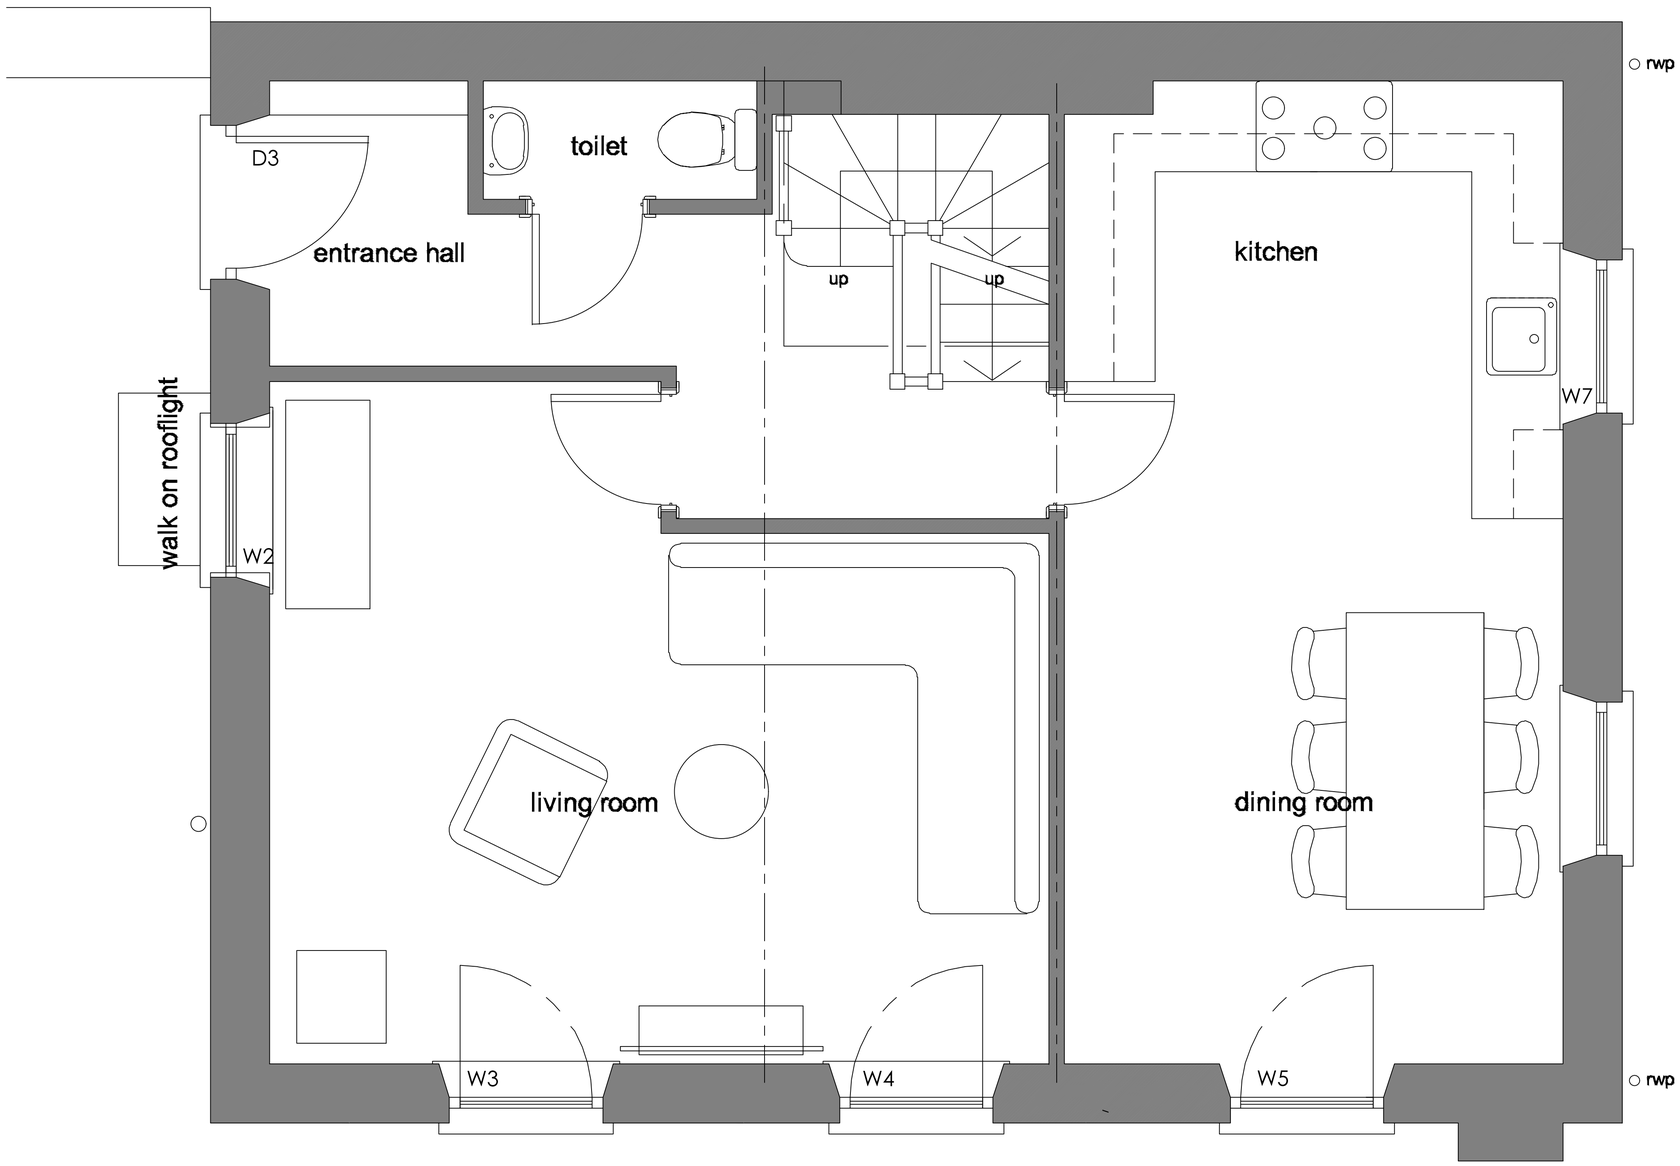


PROPOSED GROUND FLOOR PLAN (1:20)

cadence

Cadence Architecture Ltd
contact@cadence-architecture.co.uk
www.cadence-architecture.co.uk

project north

notes

1. Drawings are based on survey data and may not accurately represent what is physically present.
2. Do not scale from this drawing. All dimensions to be site verified by the contractor before proceeding.
3. All dimensions are in millimeters unless noted otherwise.
4. Your Practice Name Ltd shall be notified in writing of any discrepancies.

key plan
not to scale

revisions

REV	DATE	DRAWN BY	APPR. BY	NOTES

client: AVIORA LTD

project: PROJECT NAME 1 PROJECT NAME 2

status: S3 - PLANNING

revision:

title: WINDOWS & DOORS GROUND FLOOR

drawn by:	PDP
approved by:	PDP
date:	06.10.25
job no:	126KIR
scale:	1:20@A1

drawing no: 103