



Front Elevation




Rear Elevation

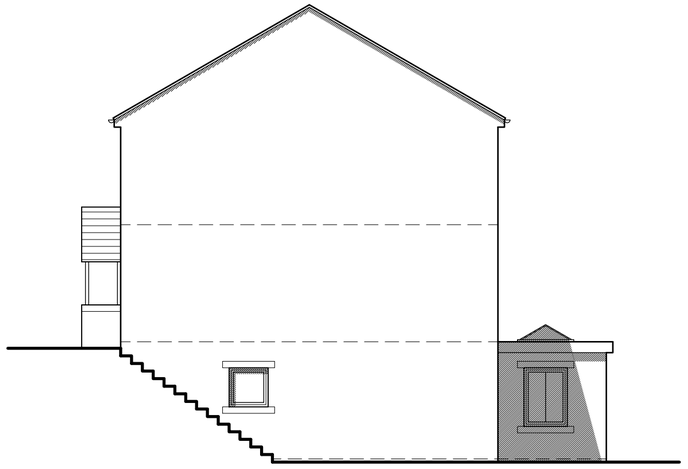


Side Elevation

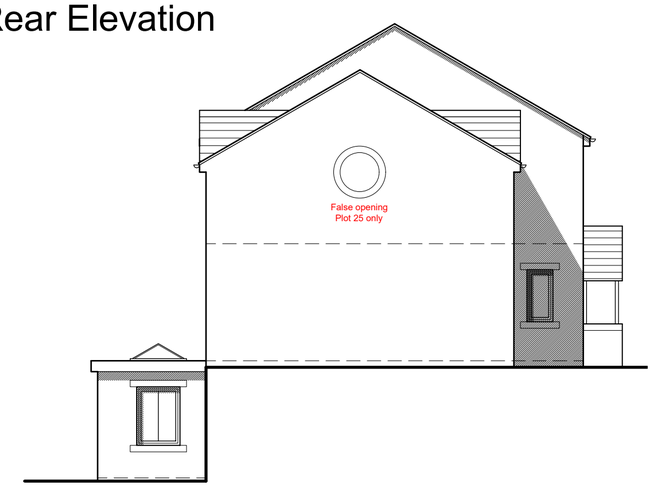



Side Elevation

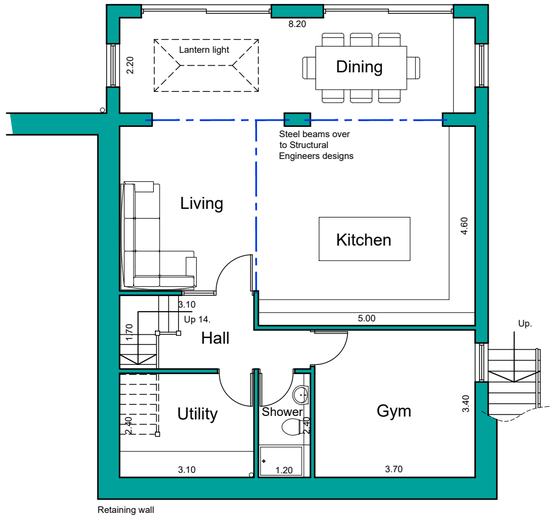


Lower Ground Floor Plan

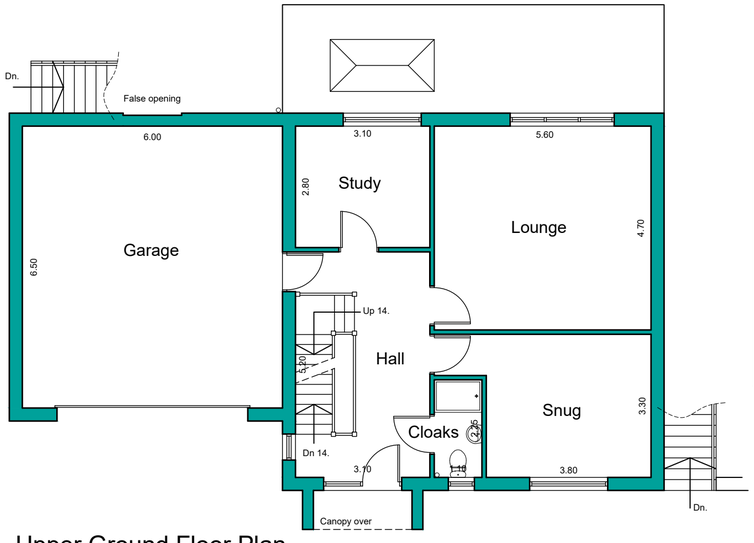


Upper Ground Floor Plan

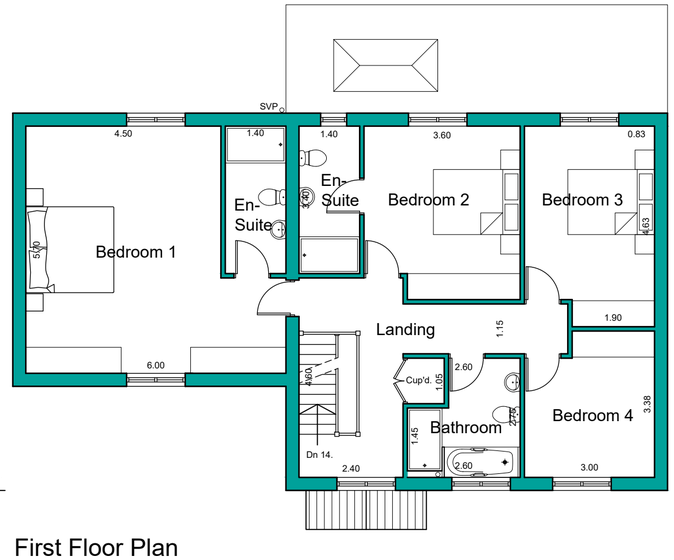


First Floor Plan

Scale 1:100

0 1 2 3 4 5 10 15

**NOTES**

This drawing has been prepared specifically for the purpose of obtaining Planning and or Building Regulations Approval. Its suitability for other purposes without additional supplementary details and specifications cannot be guaranteed.

All dimensions are to be checked on site, any discrepancies are to be reported to the designer before work commences. Use only figured dimensions.

All structural components shown are indicative only. Details / calculations of structural members are to be provided by the Structural Engineer.

This drawing is not to be copied or divulged to a third party without written permission.

vivly living

Heneghan ARCHITECTURE
enquiries@heneghanarchitecture.com
www.heneghanarchitecture.com

Revisions

| | | |
|---|---|---|
| R01 | Preliminary Issue | 25.06.25 |
| R02 | Planning amendments | 29.08.25 |
| R03 | Client Amendments | 04.12.25 |

Residential Development

at Gynn Lane
Honley
Holmfirth

for Vivly Living

House Type Z3
Plans and Elevations
Plot: 24 & 25

Purpose of issue: PLANNING

| | |
|---|---|
| Drawn | DH / CJA |
| Date | June 2025 |
| Scales | 1:100 @ A2 |
| Drawing No. | 2479 - 0318 - R03 |