

IF IN ANY DOUBT PLEASE ASK THE ARCHITECT FOR CLARIFICATION.

DO NOT SCALE FROM DRAWING. ALL DIMENSIONS TO BE CHECKED ON SITE

THE COPYRIGHT FOR THESE DRAWINGS REMAINS THE PROPERTY OF THE ARCHITECT, THEY MUST NOT BE REPRODUCED IN ANY WAY WITHOUT THE ARCHITECTS PRIOR WRITTEN CONSENT.

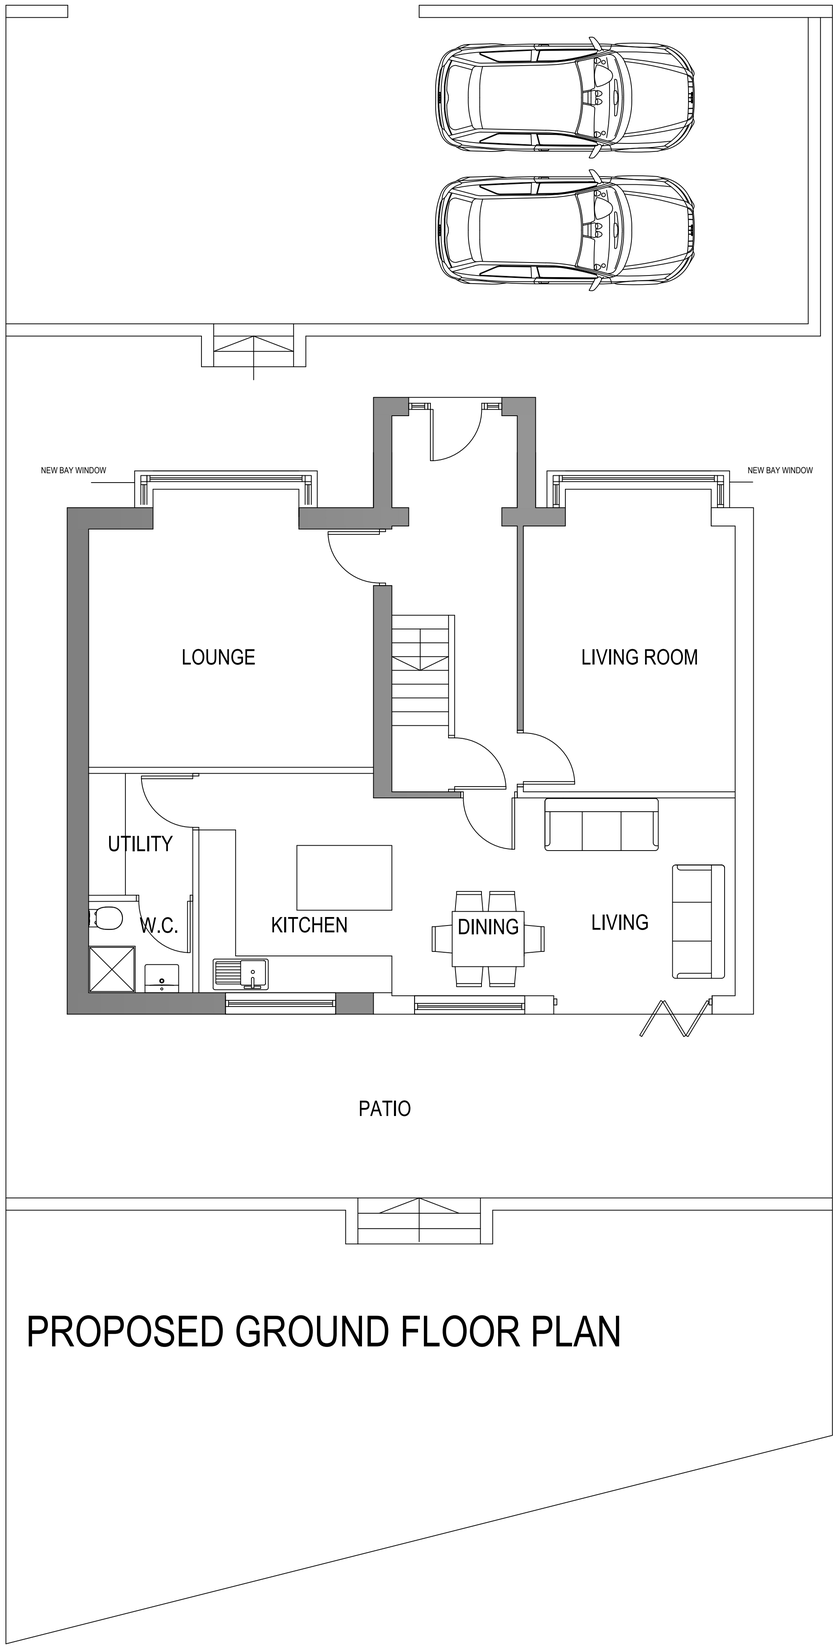

PROPOSED GROUND FLOOR PLAN

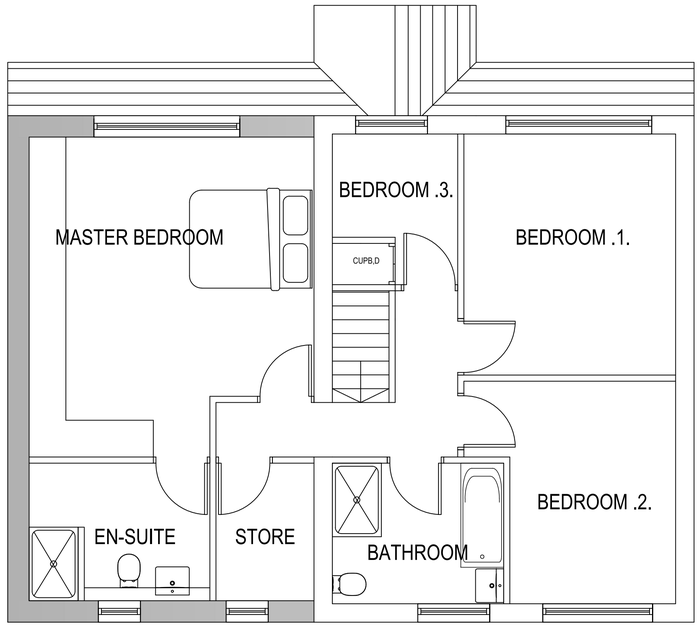

PROPOSED FIRST FLOOR PLAN

NORTHERN
DESIGN
PARTNERSHIP
Chartered Architects

THE CHAPEL
MILLMOOR ROAD
MELTHAM
HUDDERSFIELD HD9 5JU
TELEPHONE (01484) 854848
FAX (01484) 854949

CLIENT
MR & MRS P HOGAN

PROJECT
PROPOSED EXTENSION AND ALTERATIONS
34 MOOR LANE NETHERTHONG

DRAWING TITLE
PROPOSED FLOOR PLANS

Rev.	Notes	Date	Drawn
A	PLANNING REVISION	06.25	A.D.

SCALE		
1:50 AT A1	03.25	A.D.

PROJECT No.	DRAWING No.	Rev.
2523	03	A