




Ground Floor Plan 1: 50

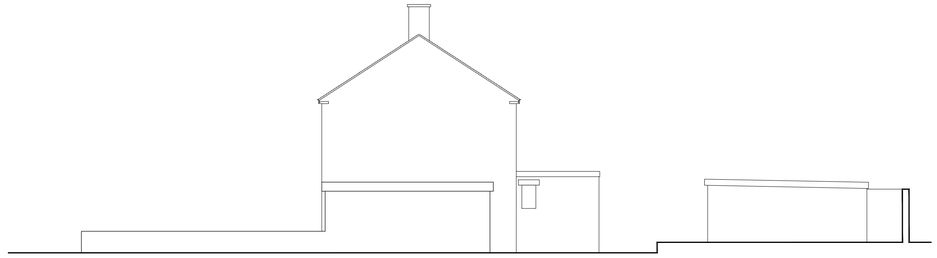

Side (Southern) Elevation 1: 100

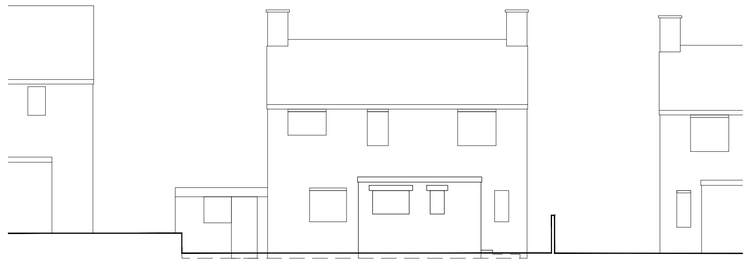

Rear (Eastern) Elevation 1: 100

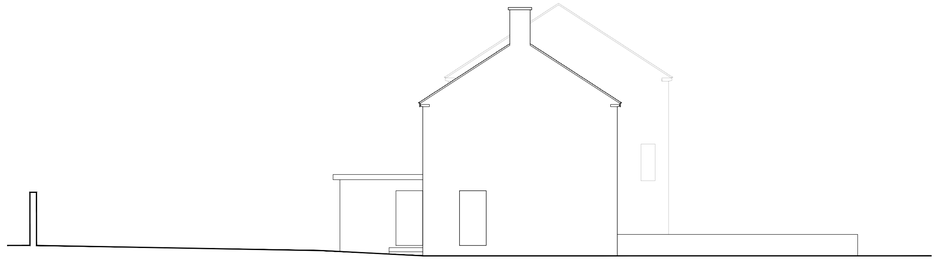

Side (Western) Elevation 1: 100



Location Plan 1: 1250

Drawings based on Ordnance Survey (Streetwise License No 100047474) and preliminary survey – design and drawing content subject to further Site Surveys, Structural Survey, Site Investigations, Planning and Statutory Requirements and Approvals.

Rev.	Des.	Date
A	Planning Issue	June 25

Shelley Lane

0 0.5 1 1.5 2 2.5m
Scale 1:50

jgb
Architecture and Design,
The Studio, Coal Pit Lane, Brighouse
Tel: 01484 400 800
info@jgb.co.uk
www.jgb.co.uk

Project	Proposed single storey rear extension at 47 Shelley Lane, Kirkburton HD8 0SW
Client	Mr R Andrews, 47 Shelley Lane, Kirkburton, Huddersfield HD8 0SW
Dwg Title	(25406)1_Scheme as existing — A
Scale	1: 50, 100, 1250 @ A1
Date	May 25