
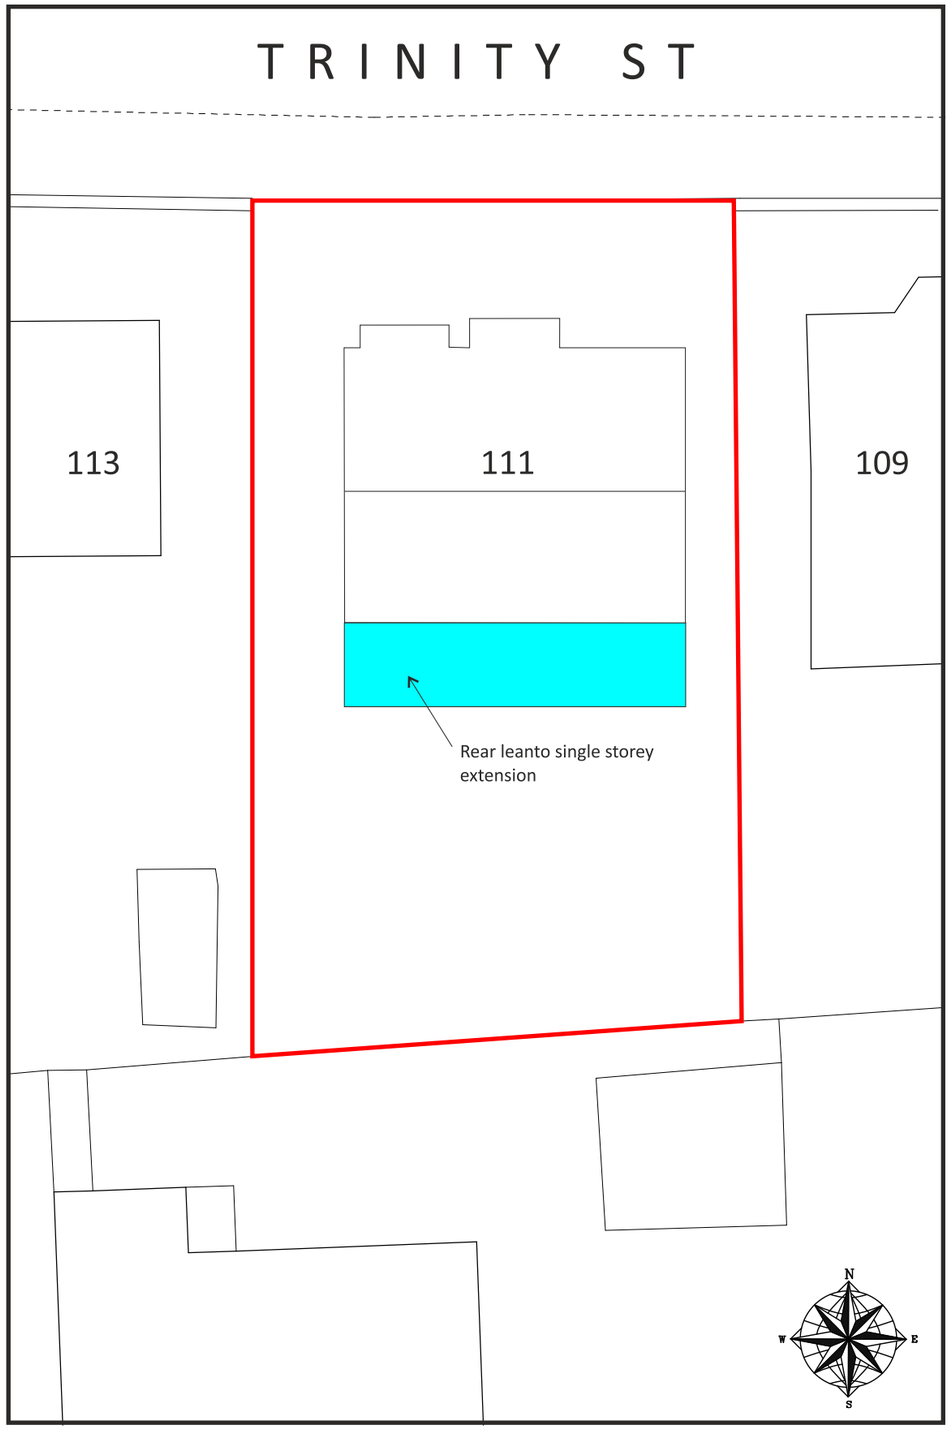


Proposed Site Plan Scale 1:200

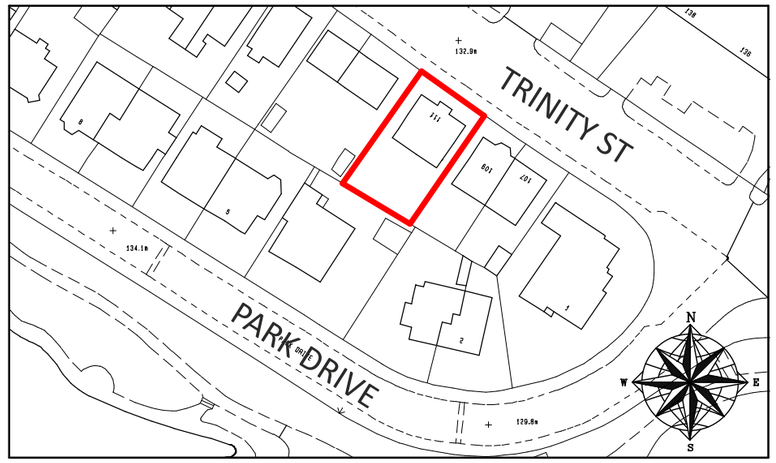

Location Plan Scale 1:1250

Designbyma Architectural
Tel: 01484 506181 / 0788 989 7159
Email: designbyma@hotmail.com Web: designbyma.com

PROJECT: SINGLE STOREY REAR EXTENSION & LOFT CONVERSION WITH DORMERS Address: 111, Trinity Street, Huddersfield, HD1 4DU	DRAWING TITLE: PROP. SITE PLAN & LOCATION PLAN	Status: PLANNING	Scale: 1:100@A3	Date Drawn: 05/09/2025	Drawing Ref: HD14DU111-v2 Page 5 of 5