DIMENSIONS IN mm – IF IN DOUBT ASK – DO NOT SCALE

REVISIONS				
Rev	Details of Amendment	Date	Name	Checked
A	AMMENDED TO ACCORD WITH D.A.R DATED 09.10.2025	11.10.2025	MA	
B	AMMENDED TO ACCORD WITH D.A.R DATED 14.10.2025	14.10.2025	MA	
C	AMMENDED TO ACCORD WITH D.A.R DATED 17.12.2025	17.12.2025	MA	

Notes:


CDM REGULATIONS 2015
1) Principal Contractor to provide client with Construction Phase Health and Safety File prior to works commencing on site.
GENERAL 2) This drawing should be read in conjunction with all relevant drawings and specifications issued by PAD Architecture the Engineer and other specialists.
3) Unless agreed otherwise, the client or contractor shall be responsible for serving the local authority or approved inspector any required commencement notice eg. building notice, full plans.
4) This drawing is not to be scaled from. Prior to the fabrication of any built in elements, all existing dimensions are to be checked on site and any discrepancy brought to the attention of PAD Architecture immediately.
5) Unless stated otherwise, all dimensions shown are in millimetres (mm). CONTACT PAD ARCHITECTURE IN CASE OF QUERIES.




PROPOSED FRONT ELEVATION
SCALE 1:100




PROPOSED REAR ELEVATION
SCALE 1:100

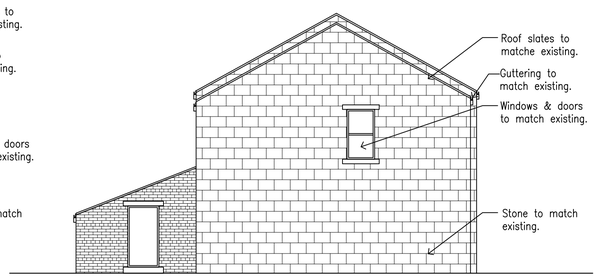


PROPOSED SIDE ELEVATION
SCALE 1:100

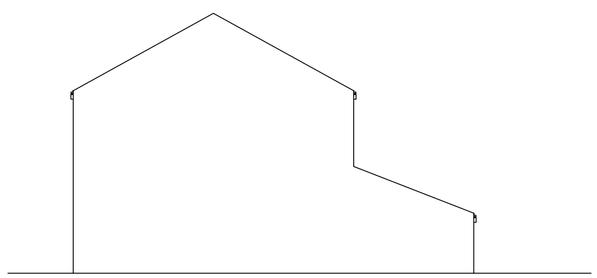

PROPOSED SIDE ELEVATION
SCALE 1:100

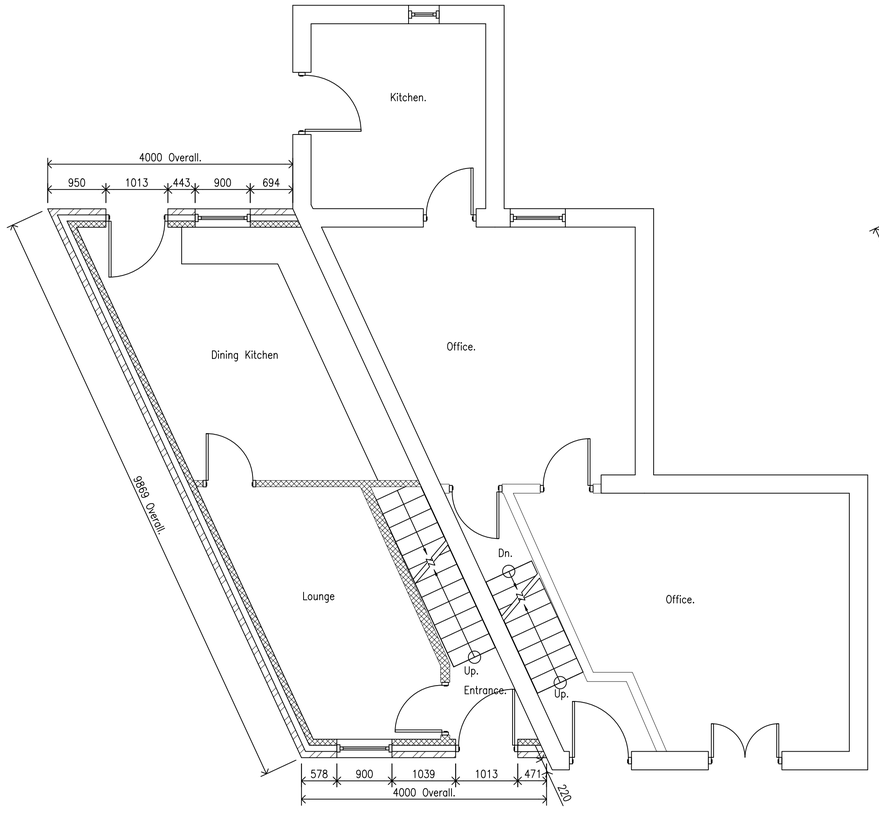

PROPOSED GROUND FLOOR PLAN
SCALE 1:50.

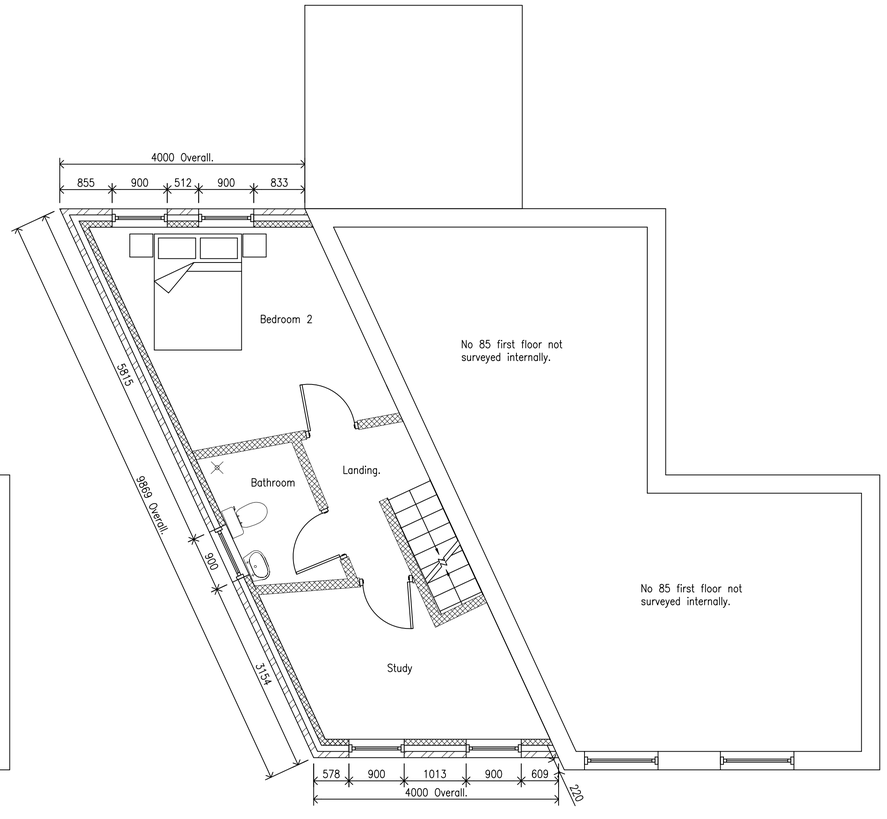

PROPOSED FIRST FLOOR PLAN
SCALE 1:50.

THIS DRAWING IS THE PROPERTY OF PAD ARCHITECTURE.
IT MUST NOT BE COPIED OR REPRODUCED IN ANY WAY WITHOUT THE PRIOR PERMISSION OF THE OWNERS OR THEIR DULY AUTHORISED REPRESENTATIVE

PAD ARCHITECTURE
MARTIN HOUSE, SUITE 2,
2, MARTIN STREET
BRIGHOUSE
HD6 1DA
Tel: 01484 443191
Web: www.project1designs.co.uk

PAD ARCHITECTURE

CLIENT
MRS SHAZIA RANA
DRAWING STATUS: PLANNING PERMISSION

PROJECT
85 BLACKER ROAD, BIRKBY
HUDDERSFIELD, WEST YORKSHIRE HD1 5HQ

TITLE
2 STOREY SIDE EXT'N TO FORM 1 BEDROOM APPARTMENT
PROPOSED FLOOR PLANS AND ELEVATIONS.

DATE	SCALES	DRAWING NUMBER	REVISION
09.06.2025	AS SHOWN @ A1.	PAD.220.439	C

DRAWN	CHECKED	APPROVED
M.A	M.A	