
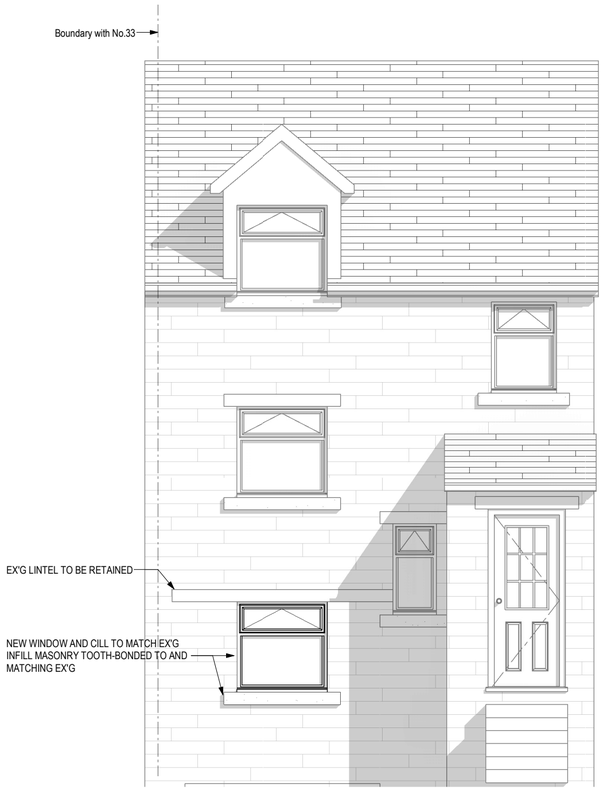


FRONT ELEVATION - PROPOSED

SCALE 1 : 50

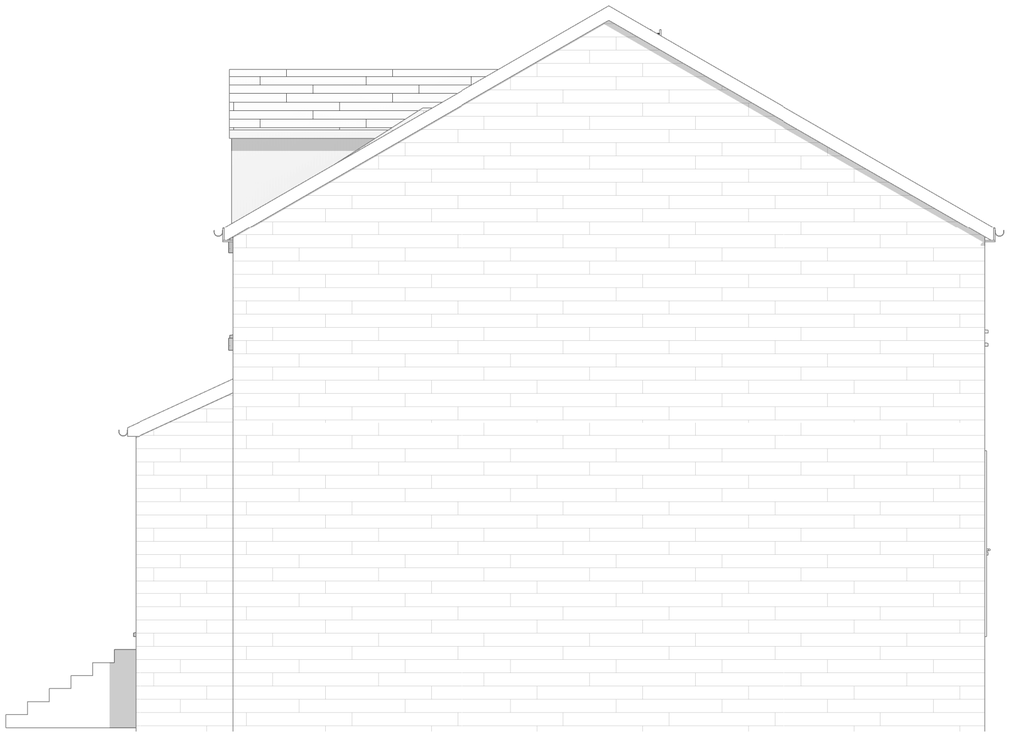


SIDE ELEVATION - PROPOSED

SCALE 1 : 50



REAR ELEVATION - PROPOSED

SCALE 1 : 50

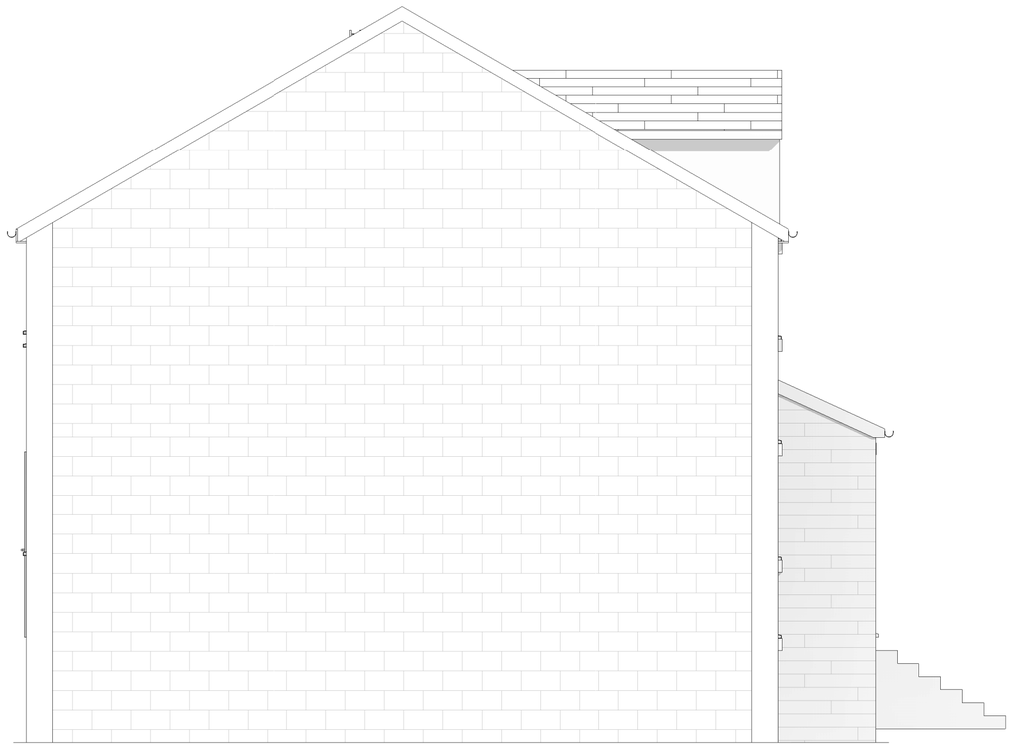

SIDE ELEVATION - PROPOSED

SCALE 1 : 50

15.04.25	FIRST ISSUE.	JC	JC	P01
Date	Description	Drawn	Checked	Rev
Dwg Status	**PLANNING**			

altro structural design

Client BEN

Project 31 INGS ROAD, BATLEY
WF17 8LT

Title PROPOSED ELEVATIONS

DO NOT SCALE	Scale @ A2: 1 : 50	Drawn	JC	Checked	JC	Date	APR 25
Job No 2328	Dwg No ASD-**07**					Rev	**P01**