
NOTE
MATERIALS TO MATCH EXISTING
THESE NOTES DO NOT COMPRISE A FULL SPECIFICATION
THEY ARE FOR GENERAL GUIDANCE ONLY AND THEIR
PRIMARY FUNCTION IS TO ASSIST LOCAL AUTHORITY
OFFICERS IN DETERMINING BUILDING REGULATION COMPLIANCE
ALL DIMENSIONS MUST BE CHECKED ON SITE PRIOR TO WORKS
STARTING.
ALL WORKS MUST BE CARRIED OUT IN ACCORDANCE WITH
CURRENT BUILDING REGULATIONS, CODES OF PRACTICE AND
PLANNING OFFICERS REQUIREMENTS.
ALL MATERIALS MUST COMPLY WITH CURRENT BRITISH STANDAI
IN SITUATIONS USED.

Proposed roof to be tiled to match existing

Proposed walls to be render

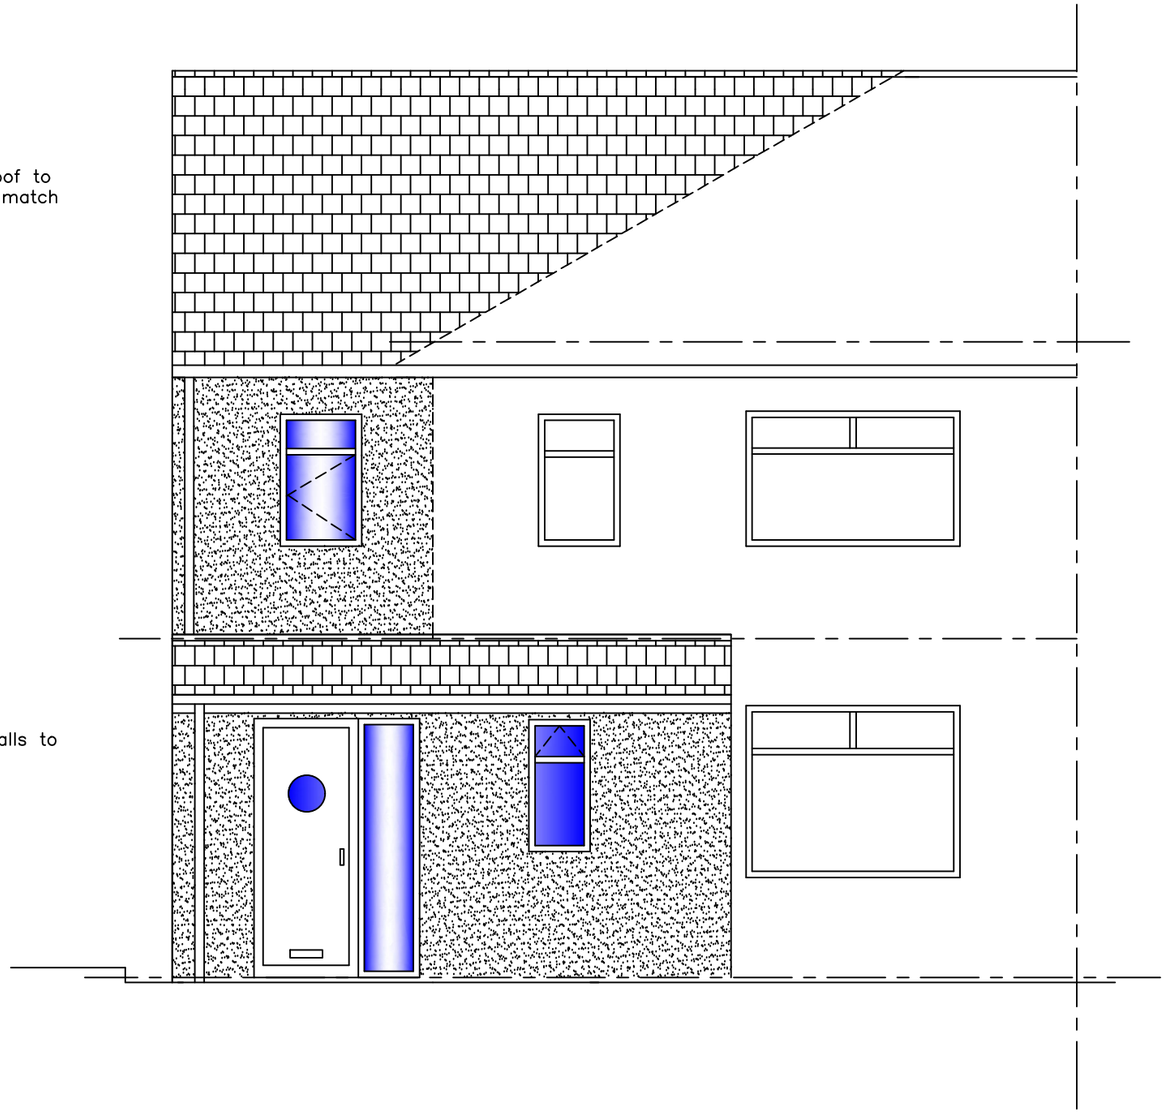

Proposed Front Elevation (East)

1:50

MIRFIELD DESIGNS
Planning & Building Control Servic

Tel: 07877959728
Email: mirfielddesigns@gmail.com

Client	Mr & Mrs Hussain
Job	69 Chapel Lane Heckmondwike
Title	Proposed Front Elevation
Drawn By RK	Date June 2025
Eng. Check	Scale 1:50
Tech. Check	
Drawing No. 2025 / 493 / 03	Rev.