
V 2.0

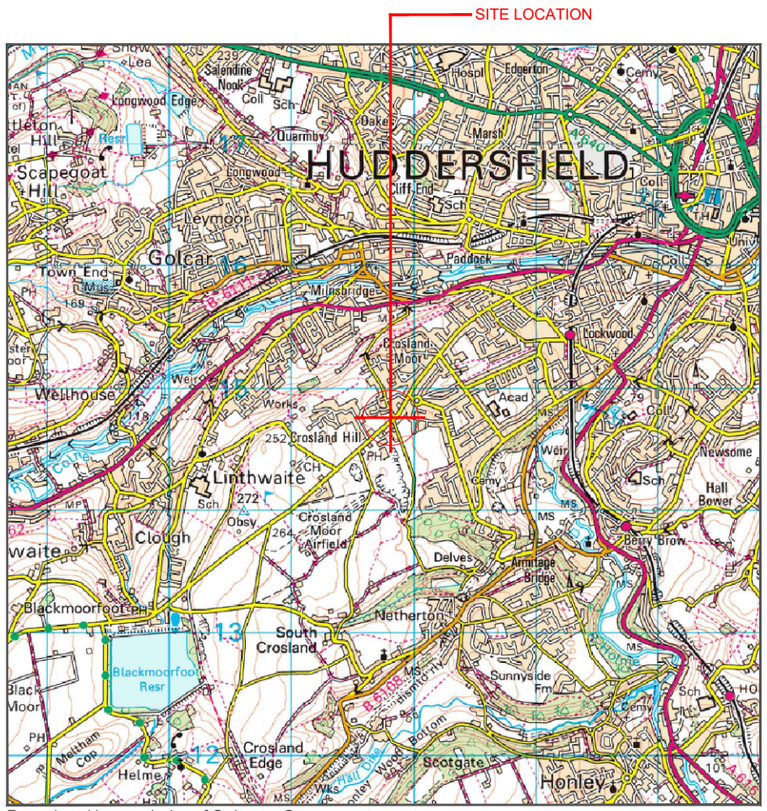


Reproduced by permission of Ordnance Survey on behalf of the Controller of His Majesty's Stationery Office All rights reserved. © Crown Copyright licence no. 0100031673

SITE AREA PLAN

0 1:50,000 1km 2



SITE PHOTOGRAPH

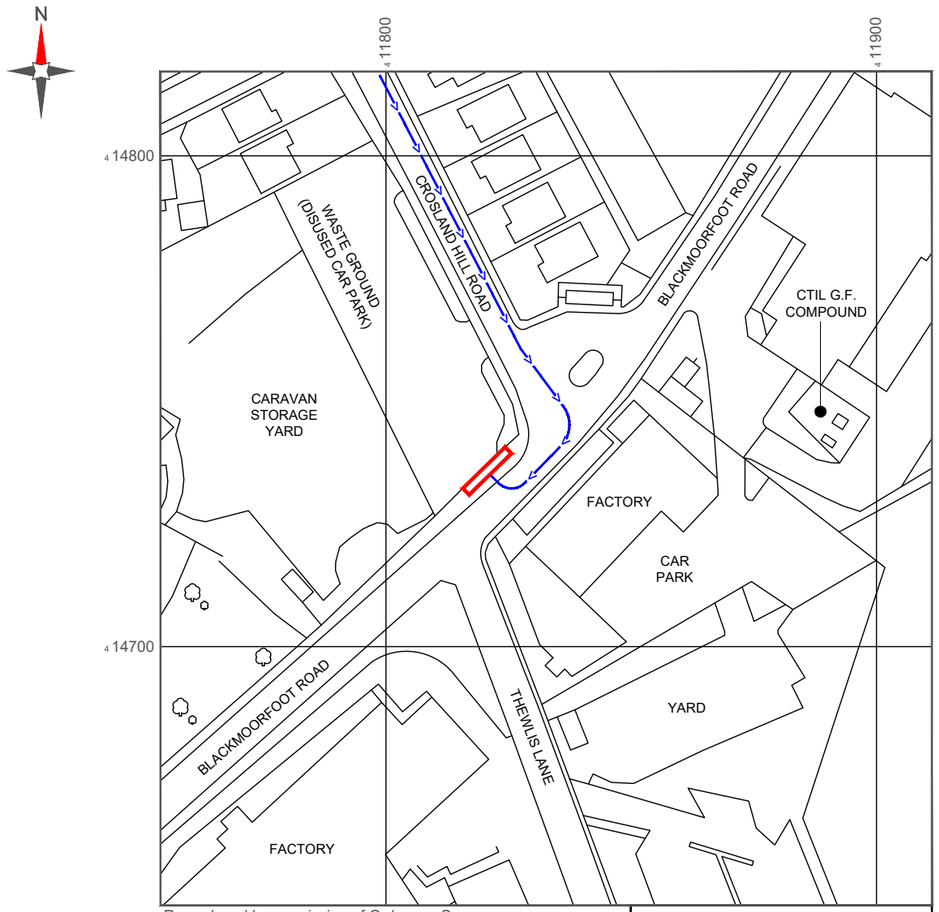

Reproduced by permission of Ordnance Survey on behalf of the Controller of His Majesty's Stationery Office All rights reserved. © Crown Copyright licence no. 0100031673

NGR E: 411824 N: 414742

W3W: radar.empire.laser

SITE LOCATION PLAN

0 1:1250 25m 50

NOTES:

1. ALL DIMENSIONS IN MM UNLESS OTHERWISE NOTED.

Demise:

Access Route To Site:

Access Route:

Master:	Project:	Purpose of Issue:	Issue:
M001	NTQ	Planning	A

Date:	11/07/2025
Drawn:	J. Boote
Checked:	J. Stockdale
Approved:	G. Jennings

Revision / Upgrade Description: First Issue

Hutchison 3G UK Limited
Green Park, 450 Longwater Avenue
Reading, RG30 3UR
Tel: 01628 765 000
Fax: 01628 765 001

H3G Base Station Information line:
0845 6043000
Available 8am-8pm Monday to Friday

Everything Everywhere
One Braham Street
London
E1 8EE

Tel: 020 7356 5000

MBNL
Mobile Broadband Network Limited
Sixth Floor, Thames Tower, Station Road, Reading, RG1 1LX

Design Consultant & Principal Contractor:
WHP Telecoms
Unit 1 Maple Park,
Low Fields Avenue, Leeds
LS12 6HH

Tel: 01133023550
e-mail: info@whptelecoms.com

Site Name: BLACKMOORFOOT ROAD

Site ID: 30001030

Address: BLACKMOORFOOT ROAD, CROSLAND HILL, HUDDERSFIELD, WEST YORKSHIRE. HD4 5NF

Title: 002 SITE LOCATION PLAN

Project: NTQ


Purpose of Issue: GENERAL ARRANGEMENT

EE Cell ID:	MBNL Cell ID:	H3G Cell ID:
38714	KKS306	-

File name: KKS306_38714_M001


100mm
50mm
10mm

V 2.0

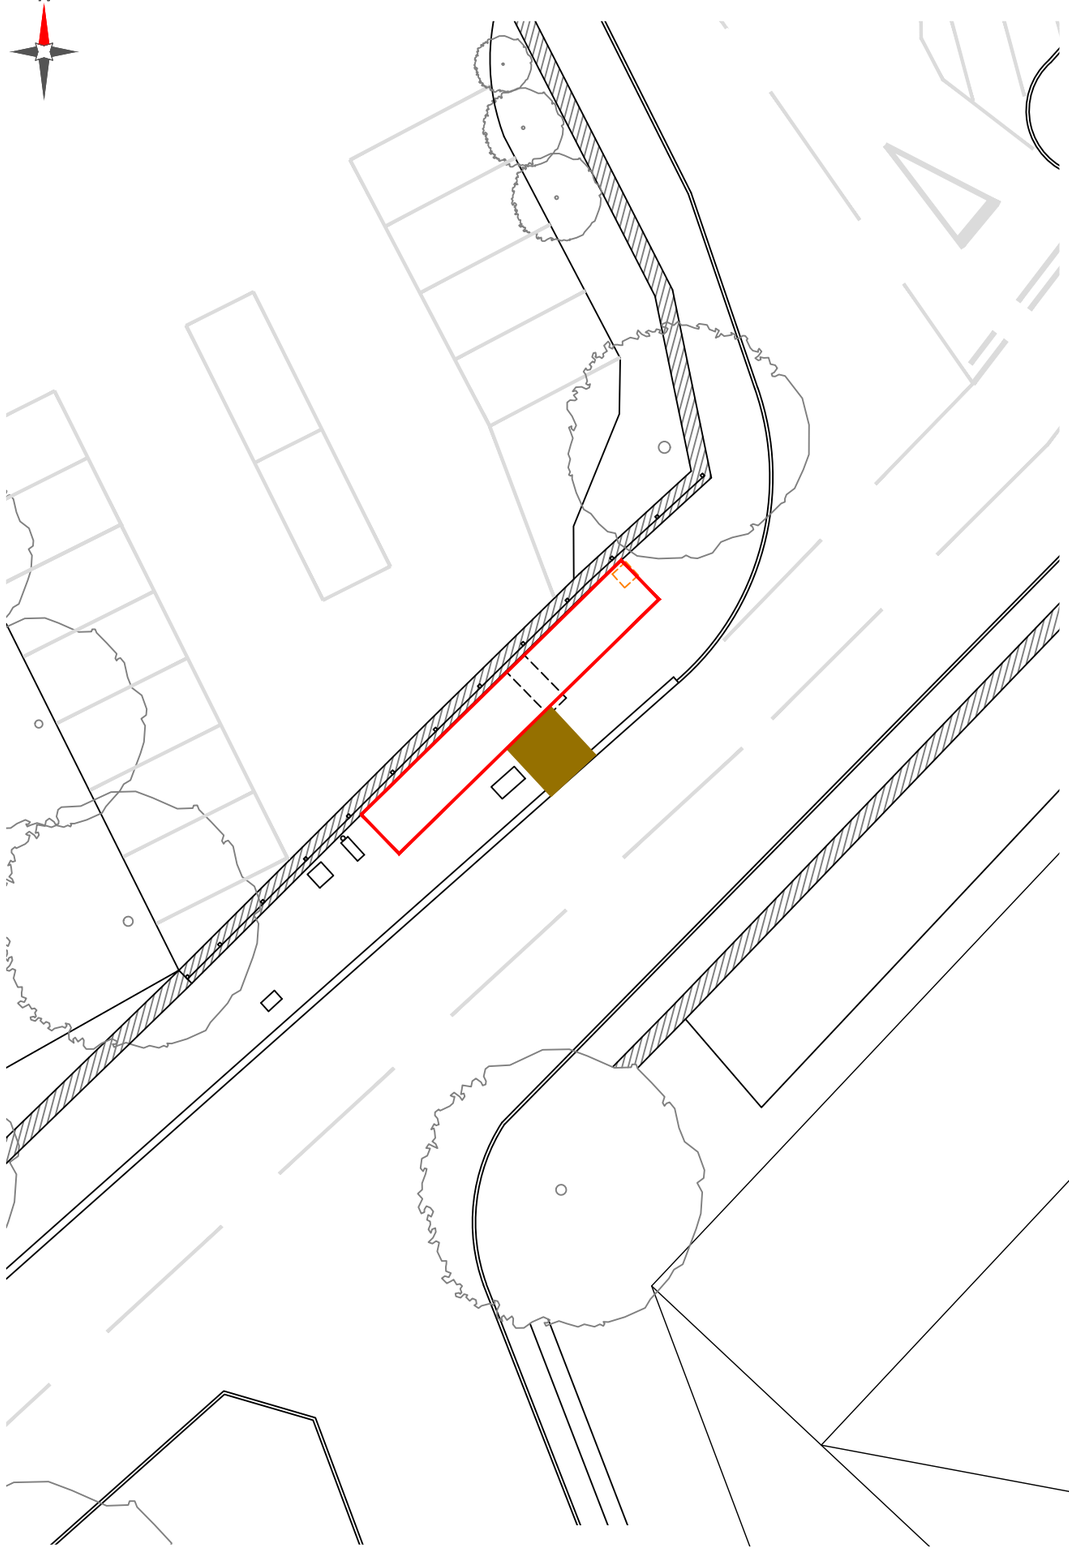

LEASE DEMISE PLAN

0 1:200 5m 8

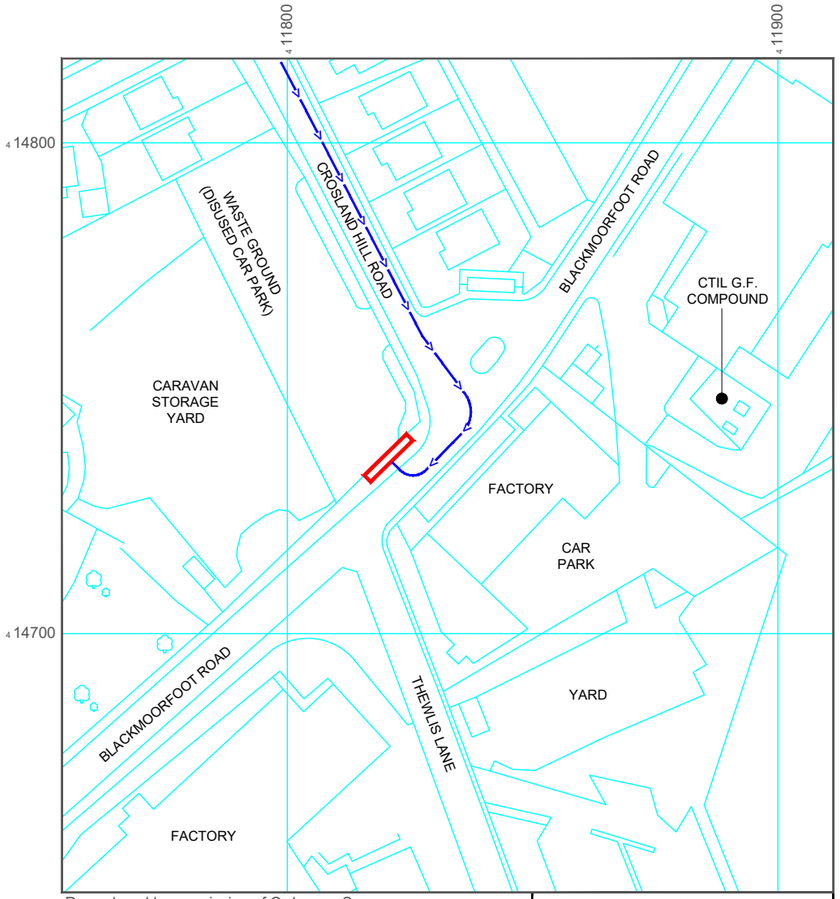

Reproduced by permission of Ordnance Survey on behalf of the Controller of His Majesty's Stationery Office All rights reserved. © Crown Copyright licence no. 0100031673

NGR E: 411824 N: 414742

W3W: radar.empire.laser

SITE LOCATION PLAN

0 1:1250 25m 50

NEW CODE:

Equipment Demise: Outlined in Red

Access Route: Solid Brown

Master:	Project:	Purpose of Issue:	Issue:
M001	NTQ	Planning	A

Date:	11/07/2025
Drawn:	J. Boote
Checked:	J. Stockdale
Approved:	G. Jennings

Revision / Upgrade Description: First Issue

Hutchison 3G UK Limited
Green Park, 450 Longwater Avenue
Reading, RG30 3UR
Tel: 01628 765 000
Fax: 01628 765 001

H3G Base Station Information line:
0845 6043000
Available 8am-8pm Monday to Friday

Everything Everywhere
One Braham Street
London
E1 8EE
Tel: 020 7356 5000

Mobile Broadband Network Limited
Sixth Floor, Thames Tower, Station Road, Reading, RG1 1LX

Design Consultant & Principal Contractor:

WHP Telecoms
Unit 1 Maple Park,
Low Fields Avenue, Leeds
LS12 6HH

Tel: 01133023550
e-mail: info@whptelecoms.com

Site Name: BLACKMOORFOOT ROAD

Site ID: 30001030

Address: BLACKMOORFOOT ROAD, CROSLAND HILL, HUDDERSFIELD, WEST YORKSHIRE. HD4 5NF

Title: 004 LEASE DEMISE


Project: NTQ

Purpose of Issue: GENERAL ARRANGEMENT

EE Cell ID:	MBNL Cell ID:	H3G Cell ID:
38714	KKS306	-

File name: KKS306_38714_M001

V 2.0

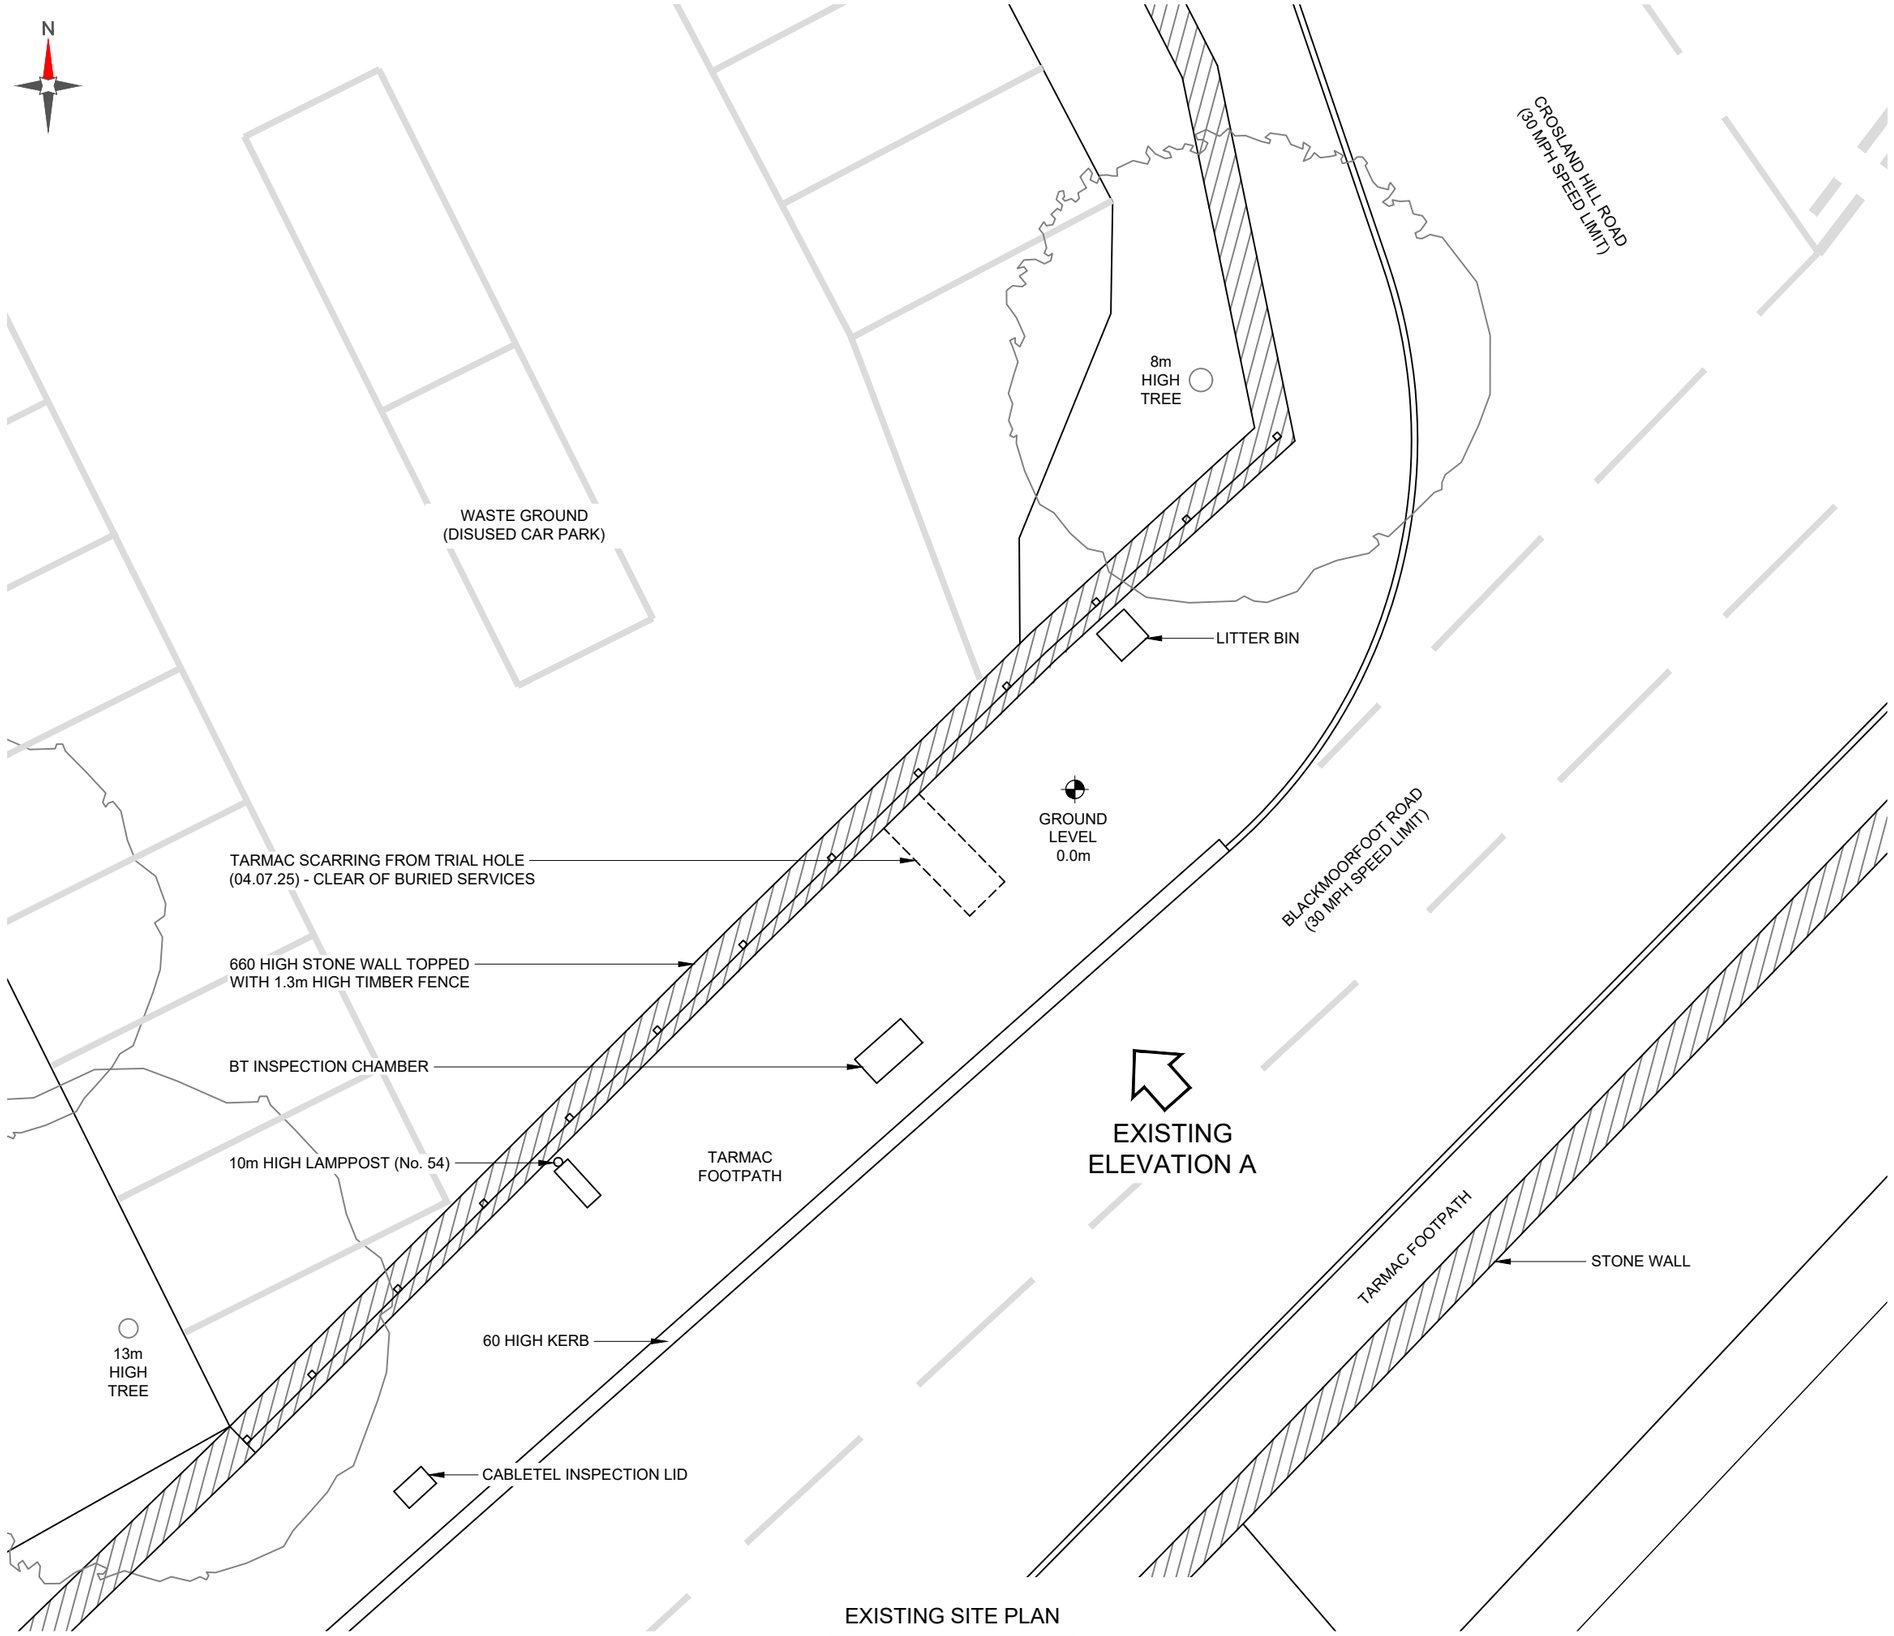

EXISTING SITE PLAN

0 1:100 2m 4

NOTES:

1. ALL DIMENSIONS IN MM UNLESS OTHERWISE NOTED.

Master:	Project:	Purpose of Issue:	Issue:
M001	NTQ	Planning	A

Date:	11/07/2025
Drawn:	J. Boote
Checked:	J. Stockdale
Approved:	G. Jennings

Revision / Upgrade Description:
First Issue

Hutchison 3G UK Limited
Green Park, 450 Longwater Avenue
Reading, RG30 3UR
Tel: 01628 765 000
Fax: 01628 765 001

H3G Base Station Information line:
0845 6043000
Available 8am-8pm Monday to Friday

Everything Everywhere
One Braham Street
London
E1 8EE

Tel: 020 7356 5000

MBNL
Mobile Broadband Network Limited
Sixth Floor, Thames Tower, Station Road, Reading, RG1 1LX

Design Consultant & Principal Contractor:

WHP Telecoms
Unit 1 Maple Park,
Low Fields Avenue, Leeds
LS12 6HH

Tel: 01133023550
e-mail: info@whptelecoms.com

Site Name:
BLACKMOORFOOT ROAD

Site ID:
30001030

Address:
BLACKMOORFOOT ROAD,
CROSLAND HILL,
HUDDERSFIELD,
WEST YORKSHIRE.
HD4 5NF

Title:
100 EXISTING SITE PLAN


Project:
NTQ

Purpose of Issue:
GENERAL ARRANGEMENT

EE Cell ID:	MBNL Cell ID:	H3G Cell ID:
38714	KKS306	-

File name:
KKS306_38714_M001

V 2.0

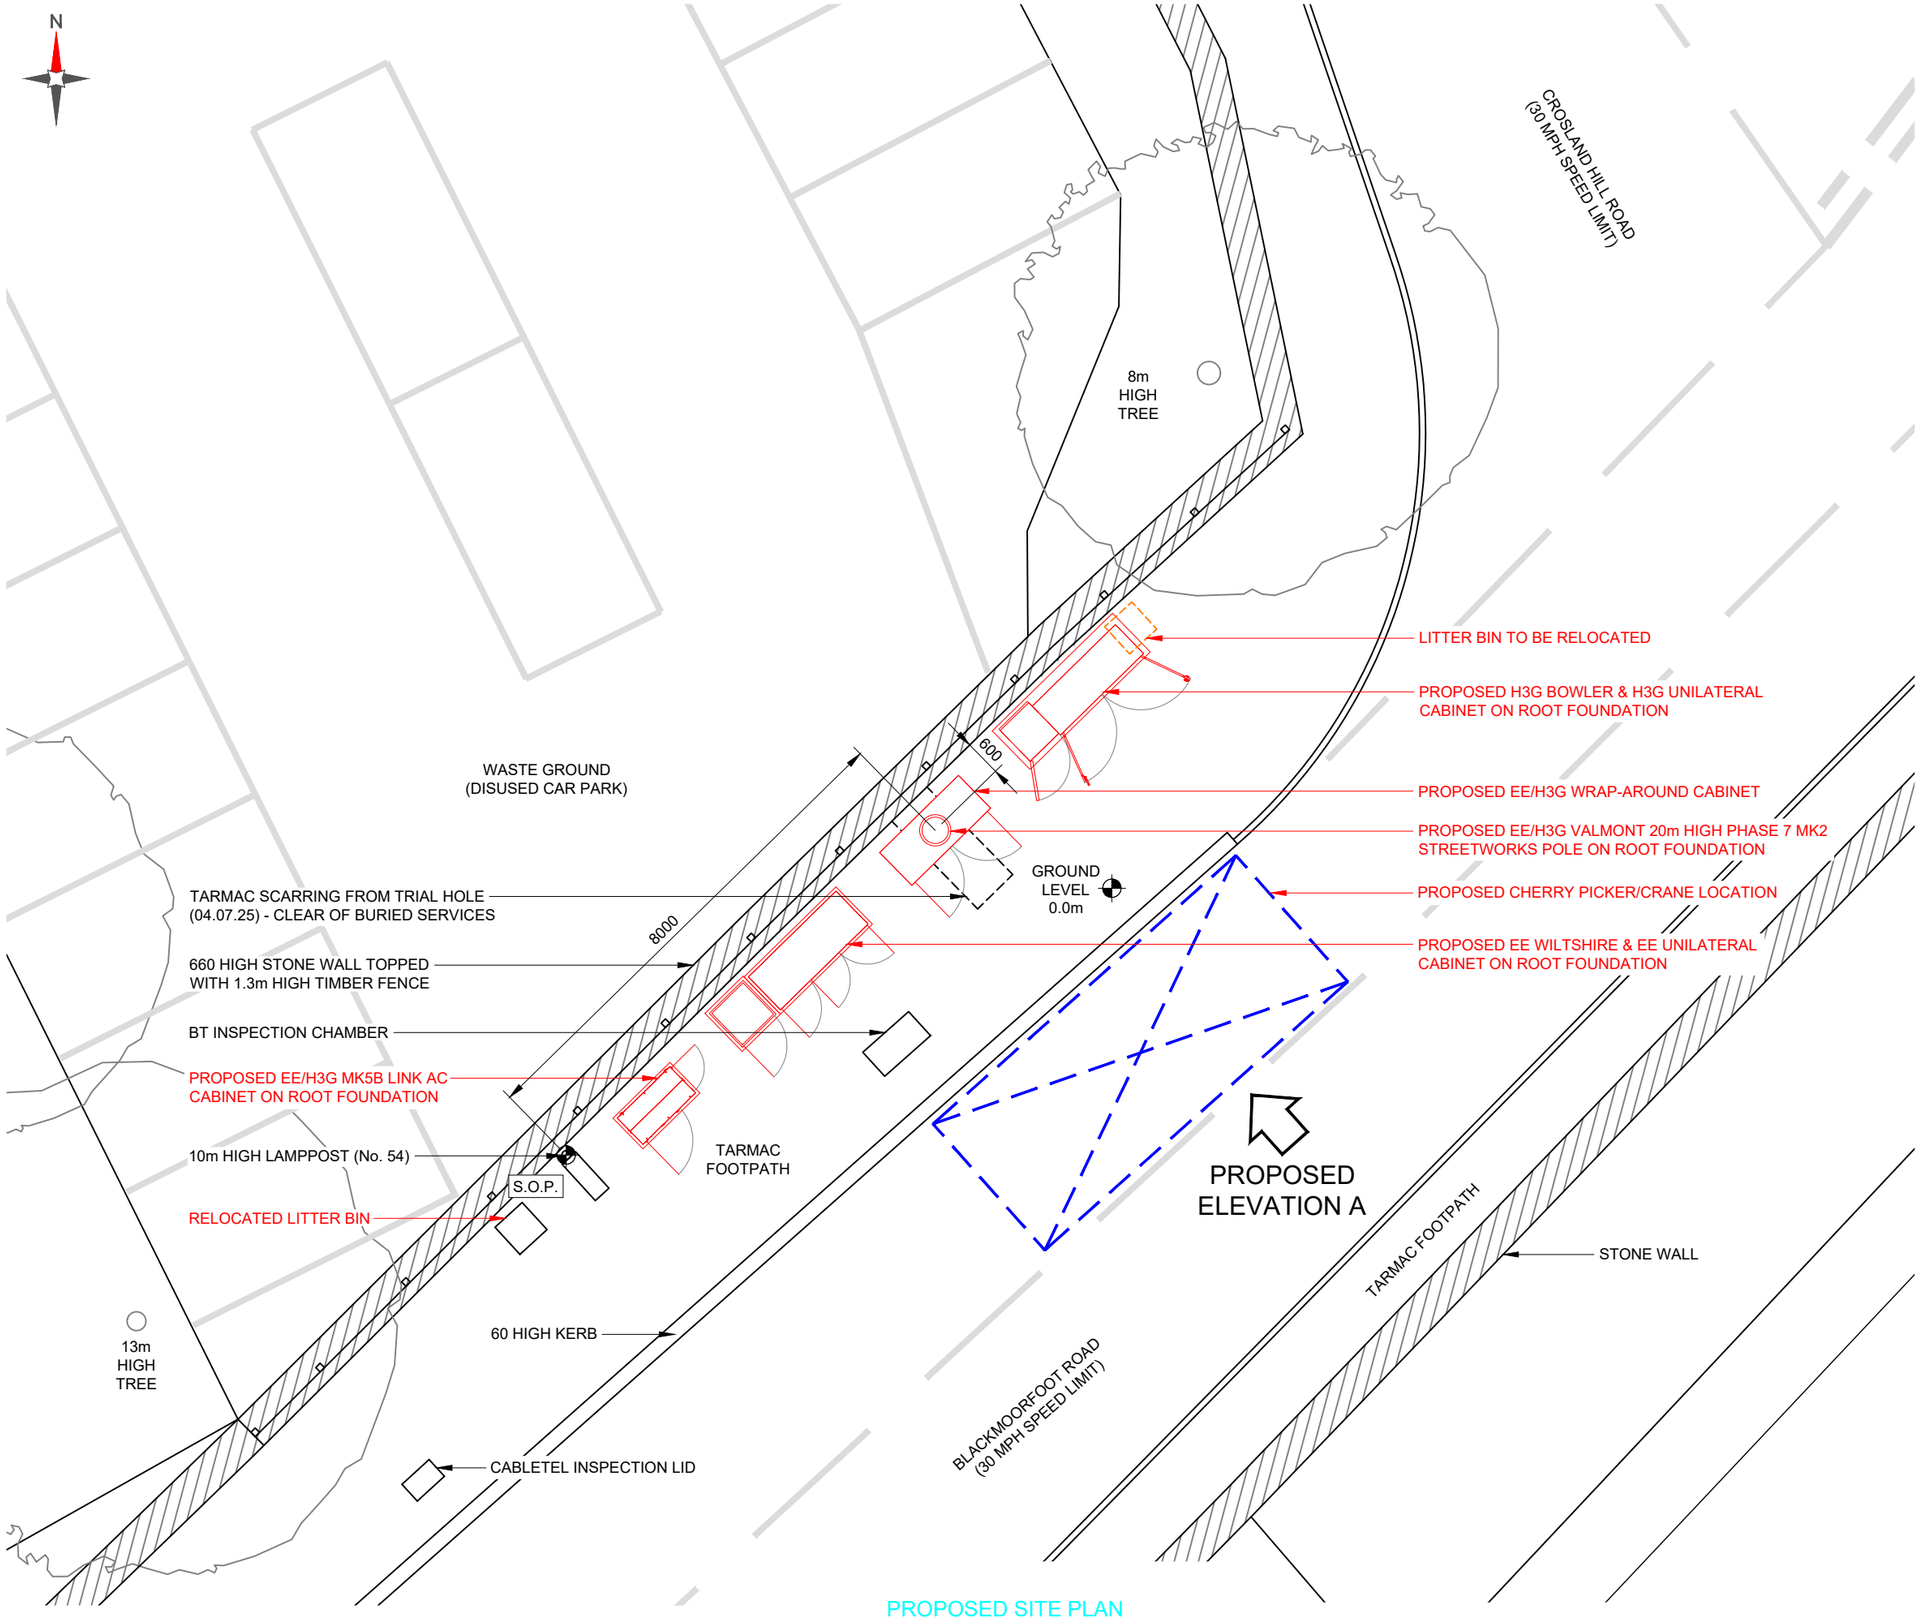

PROPOSED SITE PLAN

0 1:100 2m 4

NOTES:

1. ALL DIMENSIONS IN MM UNLESS OTHERWISE NOTED.

Master:	Project:	Purpose of Issue:	Issue:
M001	NTQ	Planning	A

Date:	11/07/2025
Drawn:	J. Boote
Checked:	J. Stockdale
Approved:	G. Jennings

Revision / Upgrade Description:
First Issue

Hutchison 3G UK Limited
Green Park, 450 Longwater Avenue
Reading, RG30 3UR
Tel: 01628 765 000
Fax: 01628 765 001

H3G Base Station Information line:
0845 6043000
Available 8am-8pm Monday to Friday

Everything Everywhere
One Braham Street
London
E1 8EE
Tel: 020 7356 5000

Mobile Broadband Network Limited
Sixth Floor, Thames Tower, Station Road, Reading, RG1 1LX

Design Consultant & Principal Contractor:
WHP Telecoms
Unit 1 Maple Park,
Low Fields Avenue, Leeds
LS12 6HH

Tel: 01133023550
e-mail: info@whptelecoms.com

Site Name:
BLACKMOORFOOT ROAD

Site ID:
30001030

Address:
BLACKMOORFOOT ROAD,
CROSLAND HILL,
HUDDERSFIELD,
WEST YORKSHIRE.
HD4 5NF

Title:
150 PROPOSED SITE PLAN


Project:
NTQ

Purpose of Issue:
GENERAL ARRANGEMENT

EE Cell ID:	MBNL Cell ID:	H3G Cell ID:
38714	KKS306	-

File name:
KKS306_38714_M001

V 2.0

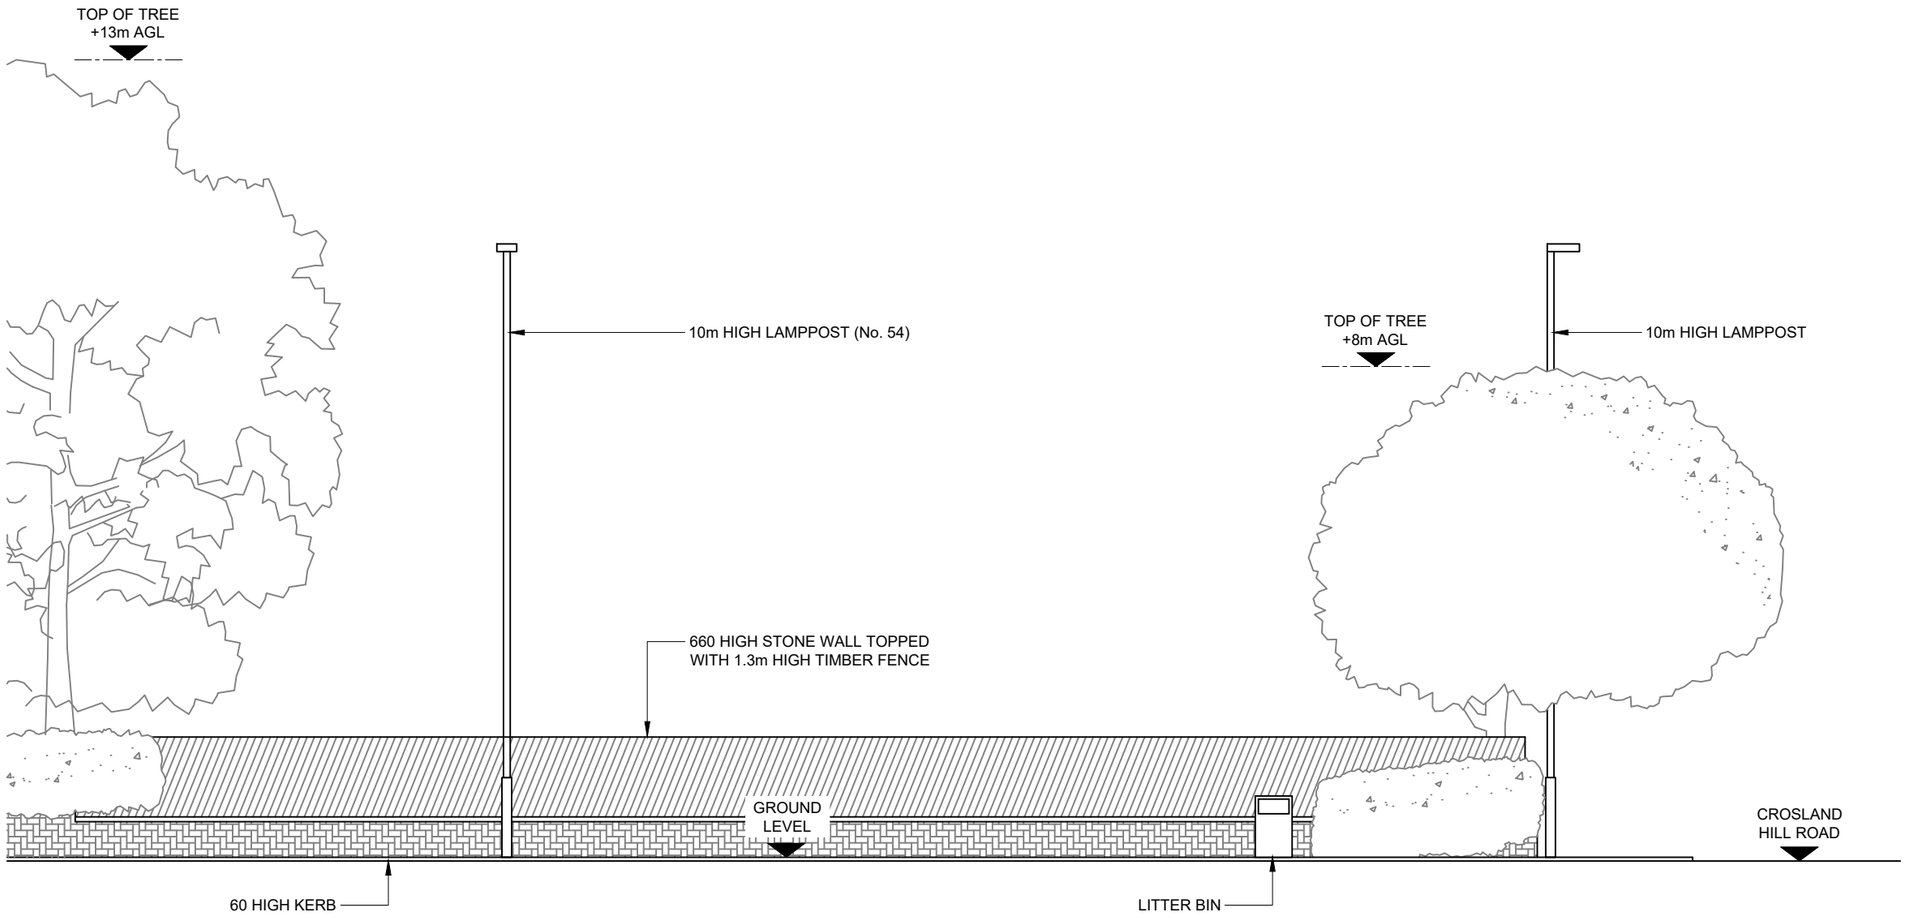

EXISTING SITE ELEVATION A

0 1:100 2m 4

100mm 50mm 10mm

NOTES:

1. ALL DIMENSIONS IN MM UNLESS OTHERWISE NOTED.

Master:	Project:	Purpose of Issue:	Issue:
M001	NTQ	Planning	A

Date:	11/07/2025	Revision / Upgrade Description:
Drawn:	J. Boote	First Issue
Checked:	J. Stockdale	
Approved:	G. Jennings	

Hutchison 3G UK Limited
Green Park, 450 Longwater Avenue
Reading, RG30 3UR
Tel: 01628 765 000
Fax: 01628 765 001

H3G Base Station Information line:
0845 6043000
Available 8am-8pm Monday to Friday

Everything Everywhere
One Braham Street
London
E1 8EE

Tel: 020 7356 5000

MBNL
Mobile Broadband Network Limited
Sixth Floor, Thames Tower, Station Road, Reading, RG1 1LX

Design Consultant & Principal Contractor:

WHP Telecoms
Unit 1 Maple Park,
Low Fields Avenue, Leeds
LS12 6HH

Tel: 01133023550
e-mail: info@whptelecoms.com

Site Name:
BLACKMOORFOOT ROAD

Site ID:
30001030

Address:
BLACKMOORFOOT ROAD,
CROSLAND HILL,
HUDDERSFIELD,
WEST YORKSHIRE.
HD4 5NF

Title:
200 EXISTING SITE ELEVATION


Project:
NTQ

Purpose of Issue:
GENERAL ARRANGEMENT

EE Cell ID:	MBNL Cell ID:	H3G Cell ID:
38714	KKS306	-

File name:
KKS306_38714_M001

V 2.0

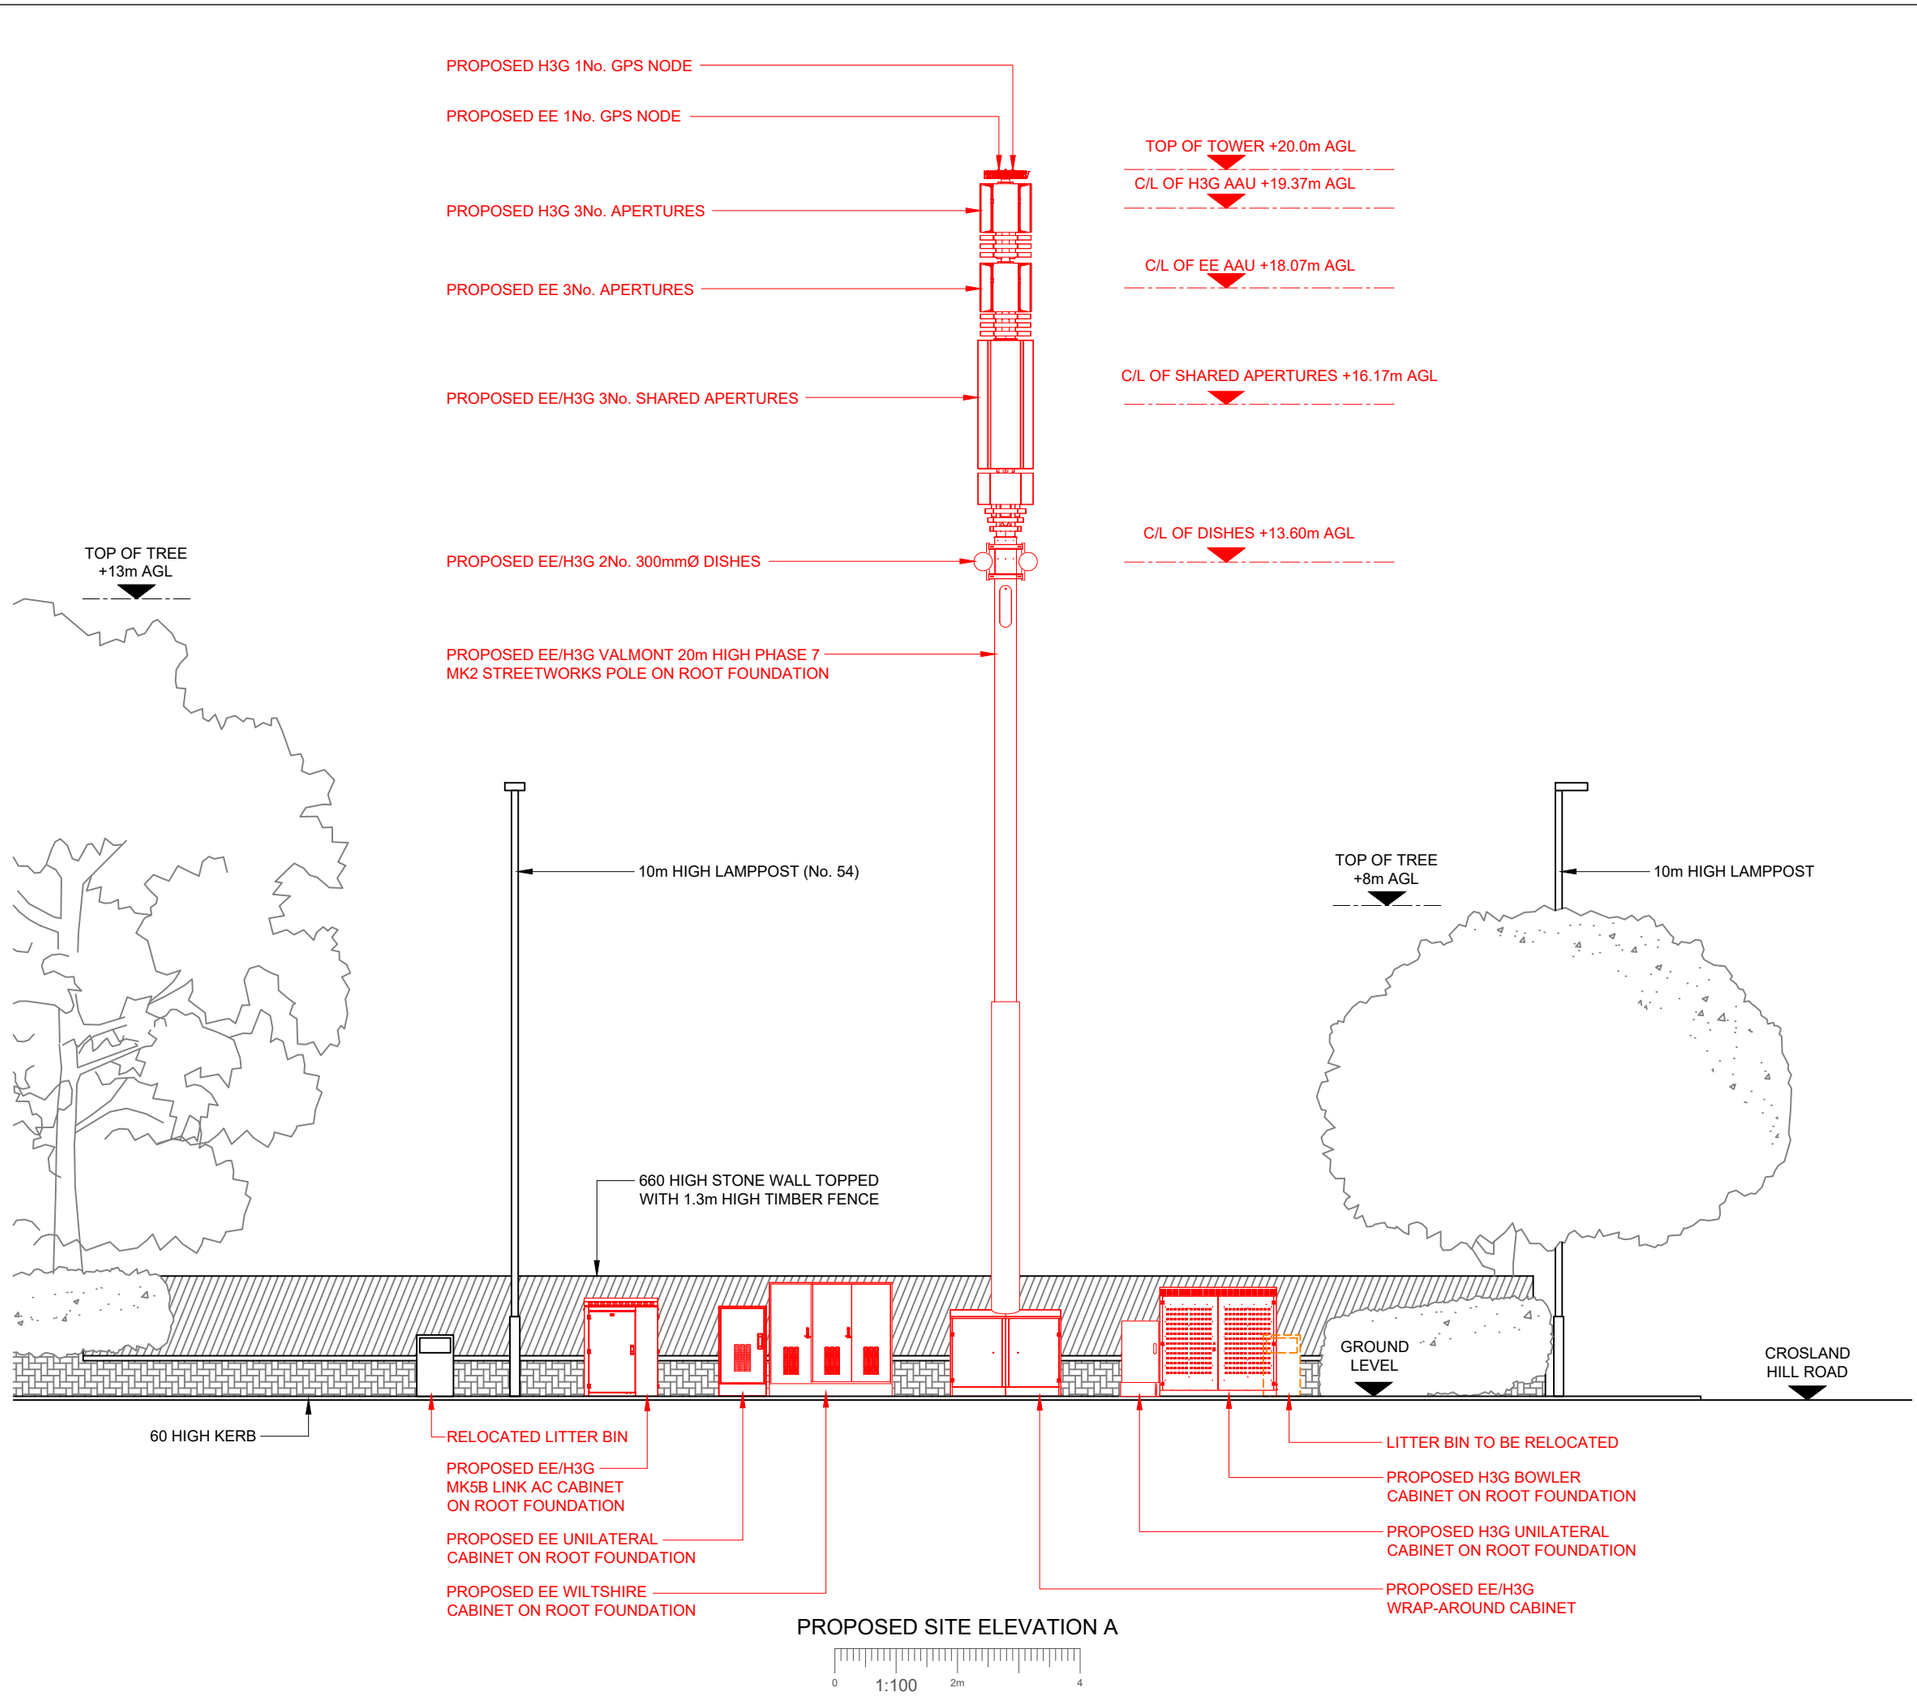

PROPOSED SITE ELEVATION A

0 1:100 2m 4

NOTES:

1. ALL DIMENSIONS IN MM UNLESS OTHERWISE NOTED.

Master:	Project:	Purpose of Issue:	Issue:
M001	NTQ	Planning	A

Date:	11/07/2025	Revision / Upgrade Description:
Drawn:	J. Boote	First Issue
Checked:	J. Stockdale	
Approved:	G. Jennings	

Hutchison 3G UK Limited
Green Park, 450 Longwater Avenue
Reading, RG30 3UR
Tel: 01628 765 000
Fax: 01628 765 001

H3G Base Station Information line:
0845 6043000
Available 8am-8pm Monday to Friday

Everything Everywhere
One Braham Street
London
E1 8EE
Tel: 020 7356 5000

Mobile Broadband Network Limited
Sixth Floor, Thames Tower, Station Road, Reading, RG1 1LX

Design Consultant & Principal Contractor:

WHP Telecoms
Unit 1 Maple Park,
Low Fields Avenue, Leeds
LS12 6HH

Tel: 01133023550
e-mail: info@whptelecoms.com

Site Name:
BLACKMOORFOOT ROAD

Site ID:
30001030

Address:
BLACKMOORFOOT ROAD,
CROSLAND HILL,
HUDDERSFIELD,
WEST YORKSHIRE.
HD4 5NF

Title:
250 PROPOSED SITE ELEVATION

Project:
NTQ

Purpose of Issue:
GENERAL ARRANGEMENT

EE Cell ID:	MBNL Cell ID:	H3G Cell ID:
38714	KKS306	-

File name:
KKS306_38714_M001