
V 2.0

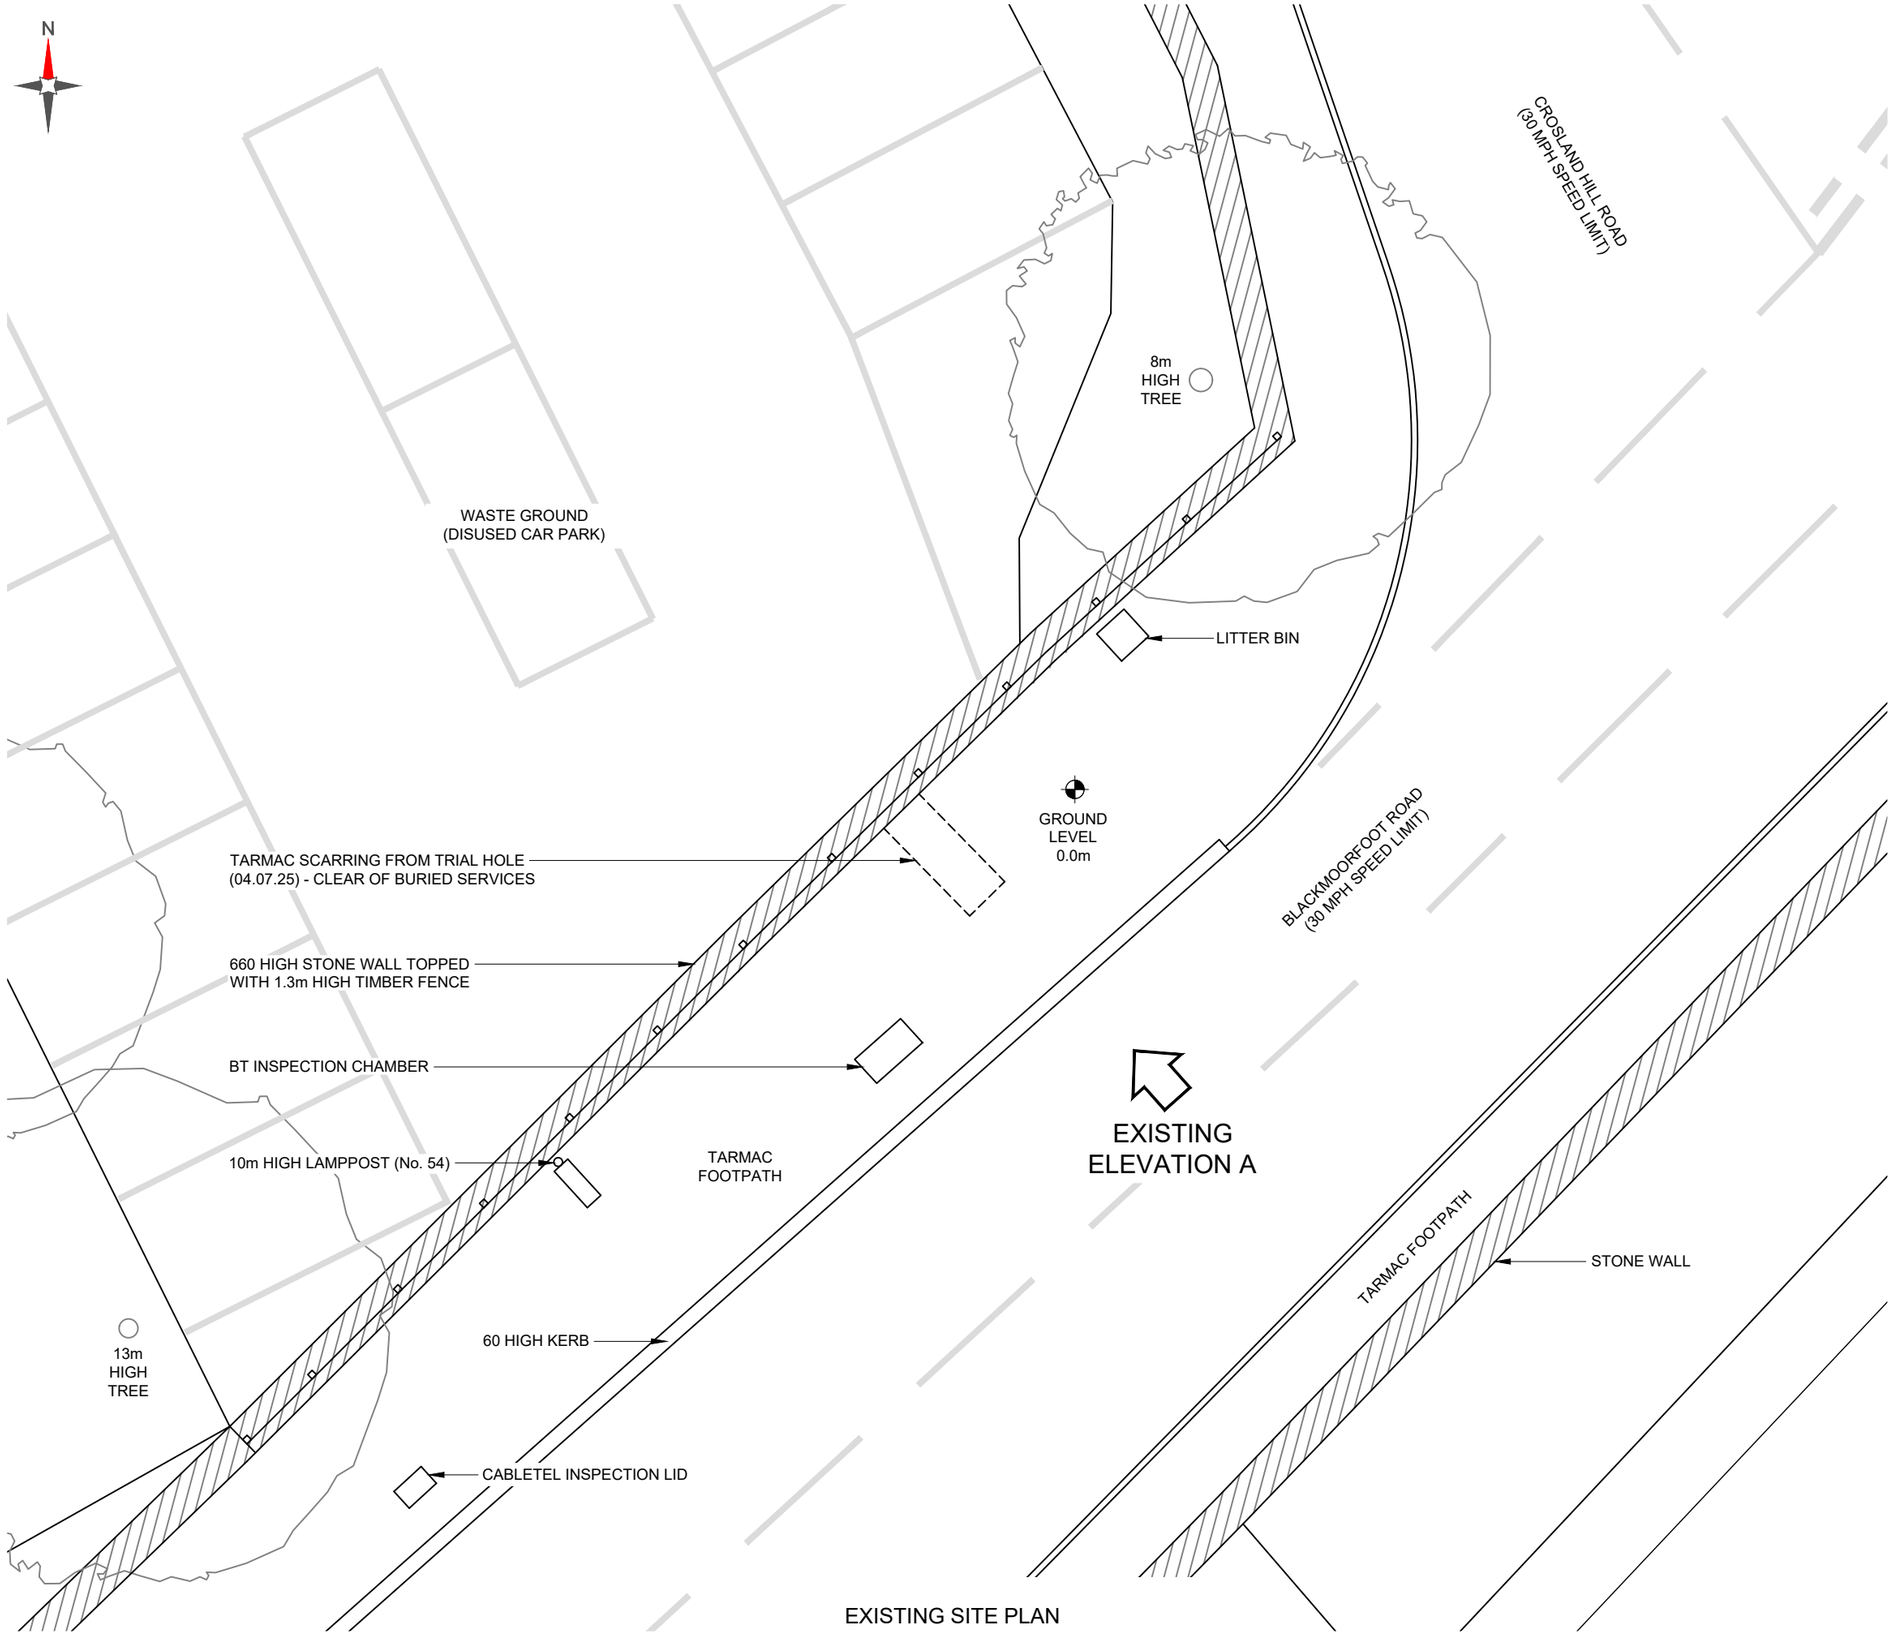


EXISTING SITE PLAN

0 1:100 2m 4

NOTES:

1. ALL DIMENSIONS IN MM UNLESS OTHERWISE NOTED.

| Master: | Project: | Purpose of Issue: | Issue: |
|---|---|---|---|
| M001 | NTQ | Planning | A |

| | |
|---|---|
| Date: | 11/07/2025 |
| Drawn: | J. Boote |
| Checked: | J. Stockdale |
| Approved: | G. Jennings |

Revision / Upgrade Description:
First Issue

Hutchison 3G UK Limited
Green Park, 450 Longwater Avenue
Reading, RG30 3UR
Tel: 01628 765 000
Fax: 01628 765 001

H3G Base Station Information line:
0845 6043000
Available 8am-8pm Monday to Friday

Everything Everywhere
One Braham Street
London
E1 8EE

Tel: 020 7356 5000

MBNL
Mobile Broadband Network Limited
Sixth Floor, Thames Tower, Station Road, Reading, RG1 1LX

Design Consultant & Principal Contractor:

WHP Telecoms
Unit 1 Maple Park,
Low Fields Avenue, Leeds
LS12 6HH

Tel: 01133023550
e-mail: info@whptelecoms.com

Site Name:
BLACKMOORFOOT ROAD

Site ID:
30001030

Address:
BLACKMOORFOOT ROAD,
CROSLAND HILL,
HUDDERSFIELD,
WEST YORKSHIRE.
HD4 5NF

Title:
100 EXISTING SITE PLAN

Project:
NTQ

Purpose of Issue:
GENERAL ARRANGEMENT

| EE Cell ID: | MBNL Cell ID: | H3G Cell ID: |
|---|---|---|
| 38714 | KKS306 | - |

File name:
KKS306_38714_M001