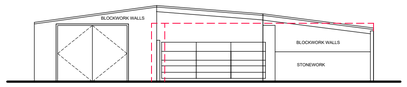
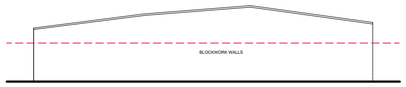


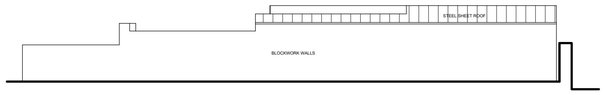

ELEVATION 1 (E)
SCALE 1:100



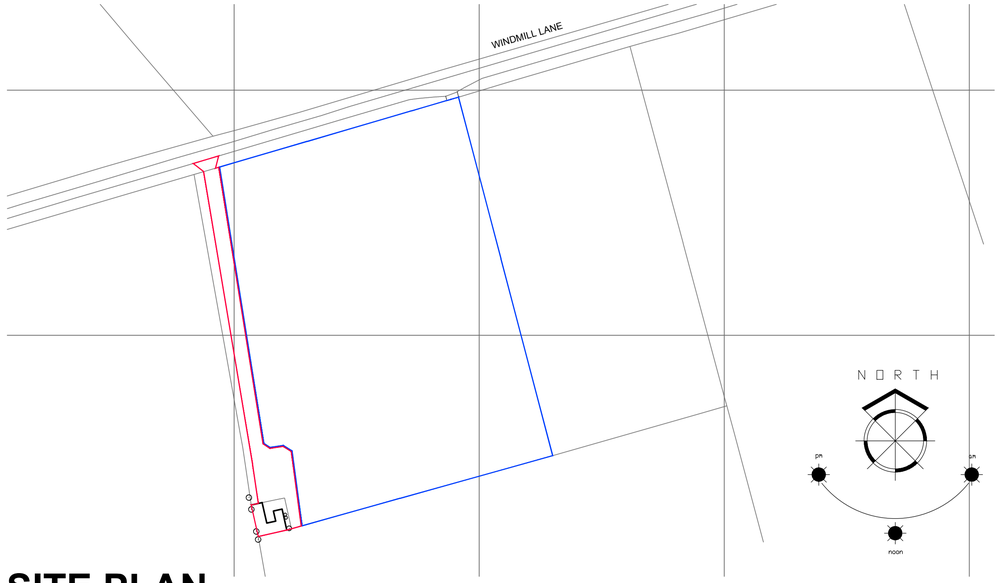

ELEVATION 2 (N)
SCALE 1:100




ELEVATION 3 (S)
SCALE 1:100

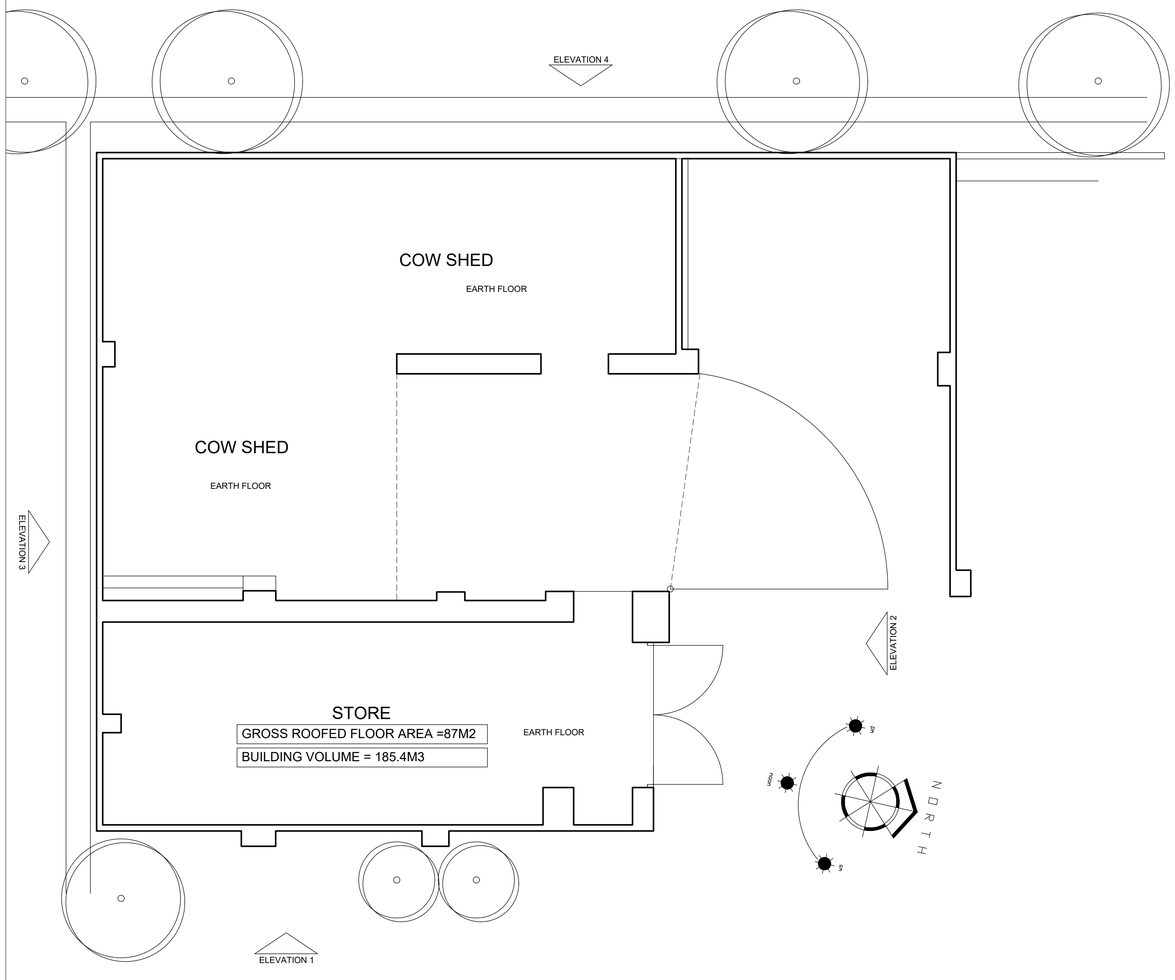



ELEVATION 4 (W)
SCALE 1:100



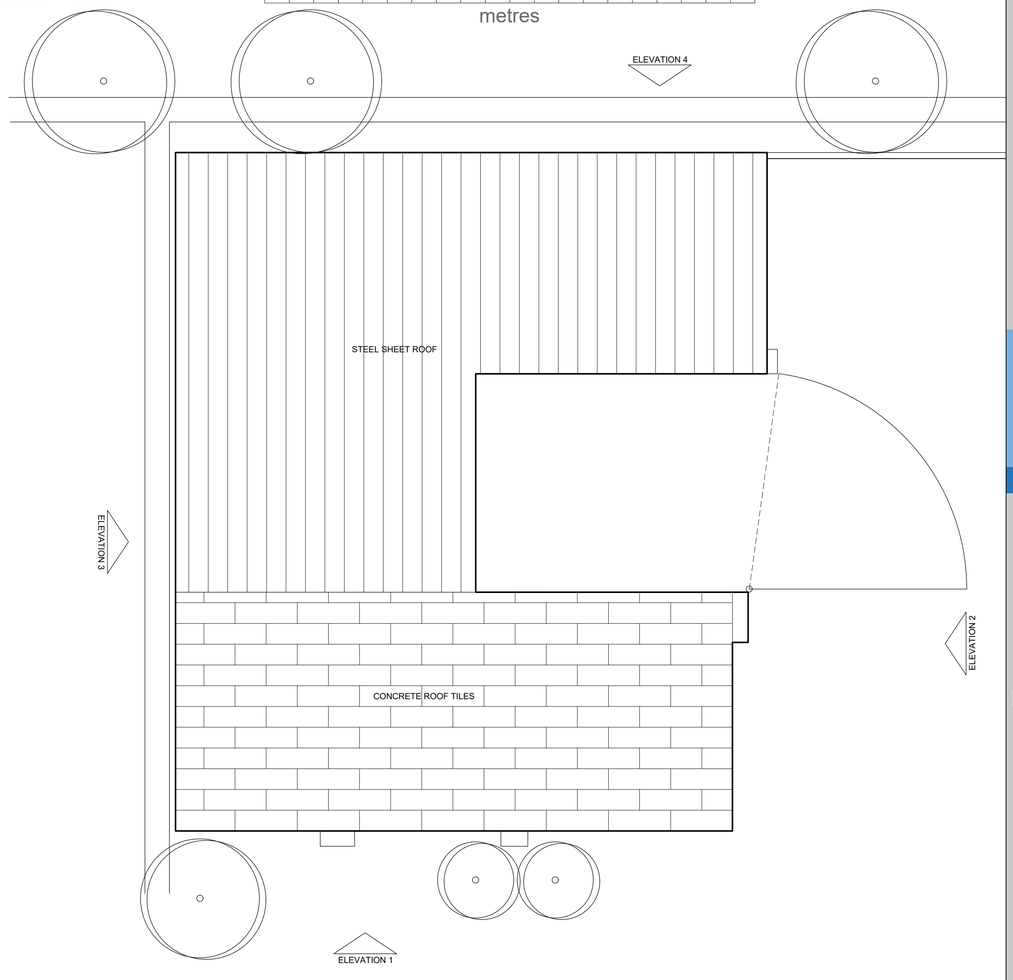

# SITE PLAN
**SCALE 1:1250**

0 100 200
metres




FLOOR PLAN
SCALE 1:50

SCALE (M) 0 1 2 3




ROOF PLAN
SCALE 1:50

SCALE (M) 0 1 2 3

1. THIS DRAWING AND THE COPYRIGHTS AND PATENTS THEREIN ARE THE PROPERTY OF NYP ARCHITECTURAL LTD REGISTERED IN ENGLAND AND WALES No. PENDING AND MAY BE USED OR REPRODUCED ONLY UNDER CONTRACT.
2. CONTRACTORS AND SUB-CONTRACTORS MUST CHECK AND AGREE ALL DIMENSIONS BEFORE PREPARING SHOP DRAWINGS OR COMMENCING WORK ON SITE
3. CONTRACTORS ARE RESPONSIBLE FOR INFORMING THE DESIGNER OF ANY DISCREPANCY DISCOVERED ON THIS DRAWING OR BETWEEN THIS DRAWING AND ANY OTHER RELATED DOCUMENT ISSUED UNDER THE STANDARD FORM OF CONTRACT IN RESPECT OF THE WORK.
4. WRITTEN DIMENSIONS ONLY ARE TO BE USED FROM THIS DRAWING. IF IN ANY DOUBT ASK FOR CLARIFICATION.

Revisions.

| Date | Suffix | Description |
|---|---|---|

Notes.

NYP ARCHITECTURAL LTD
BBIC, INNOVATION WAY, BARNSLEY, S75 1JL.
Tel: 01226 200989. E: scott@nypas.co.uk

Project.
**WINDMILL LANE**
**HD8-8XU**

Drawing Title.
**PLANS & ELEVATIONS AS EXISTING**

Client.
**MR K. MOSLEY**

Date.
**JULY 2025**

Scale.
**AS INDICATED**

| Ref. | Dwg. No. | Rev. |
|---|---|---|
| 2025/117 | 01 | B |