
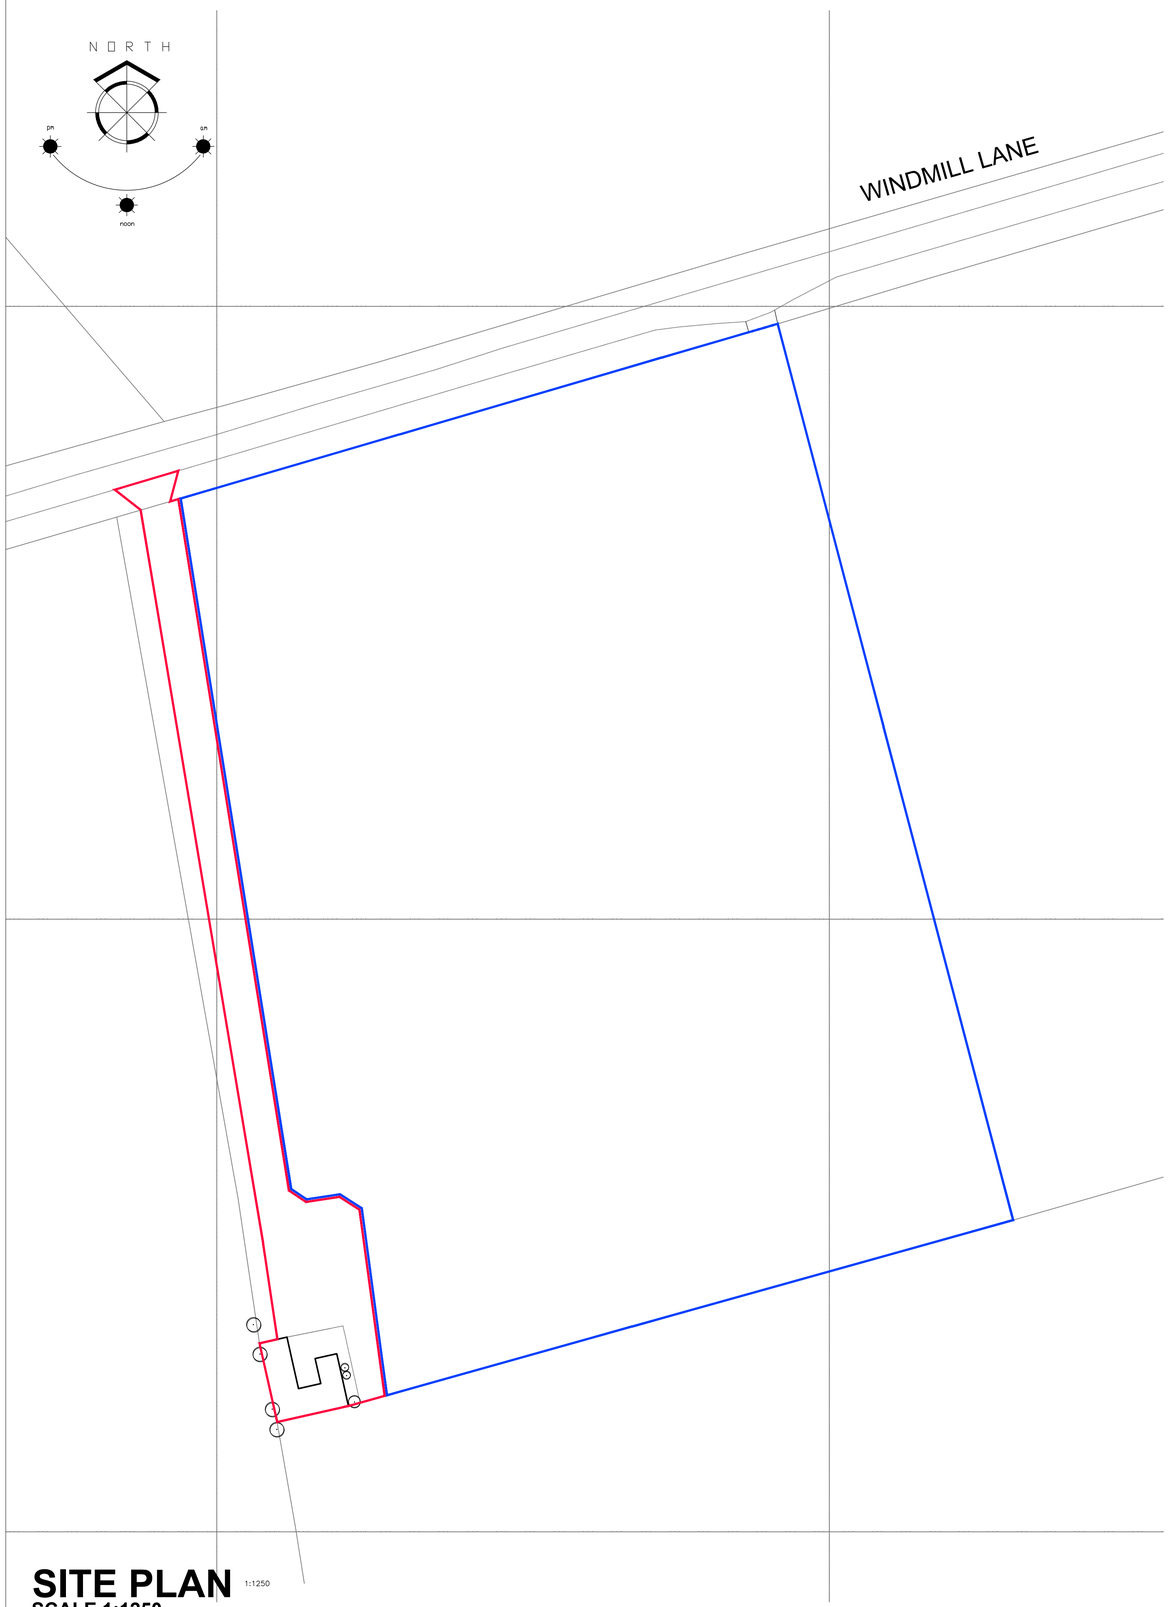


SITE PLAN 1:1250
SCALE 1:1250

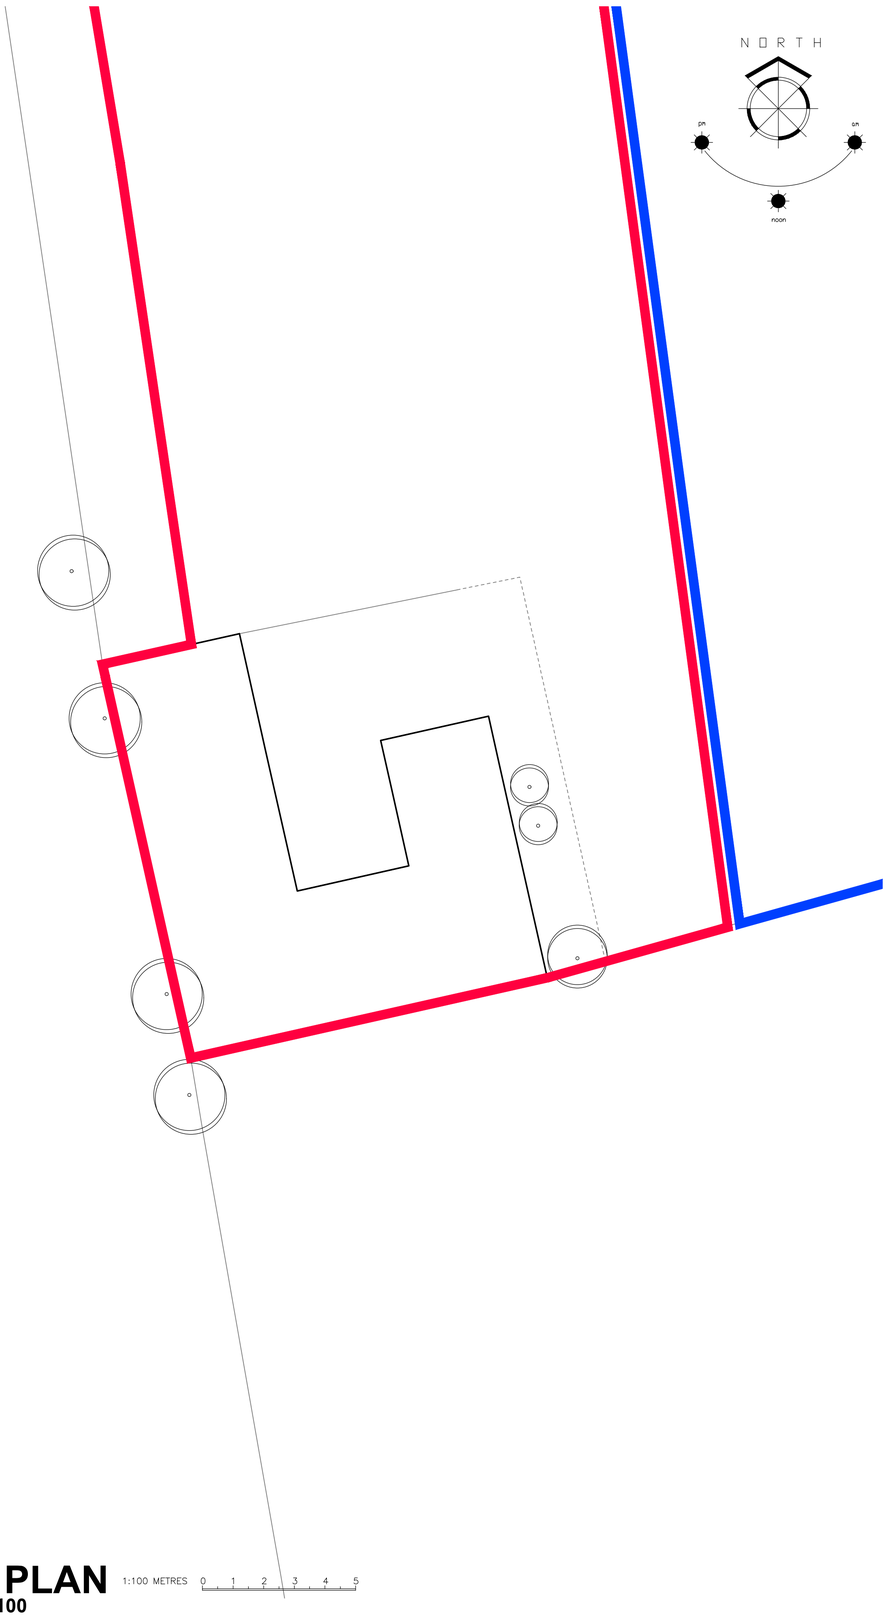

SITE PLAN 1:100 METRES 0 1 2 3 4 5
SCALE 1:100

1. THIS DRAWING AND THE COPYRIGHTS AND PATENTS THEREIN ARE THE PROPERTY OF NYP ARCHITECTURAL LTD REGISTERED IN ENGLAND AND WALES No. PENDING AND MAY BE USED OR REPRODUCED ONLY UNDER CONTRACT.

2. CONTRACTORS AND SUB-CONTRACTORS MUST CHECK AND AGREE ALL DIMENSIONS BEFORE PREPARING SHOP DRAWINGS OR COMMENCING WORK ON SITE

3. CONTRACTORS ARE RESPONSIBLE FOR INFORMING THE DESIGNER OF ANY DISCREPANCY DISCOVERED ON THIS DRAWING OR BETWEEN THIS DRAWING AND ANY OTHER RELATED DOCUMENT ISSUED UNDER THE STANDARD FORM OF CONTRACT IN RESPECT OF THE WORK.

4. WRITTEN DIMENSIONS ONLY ARE TO BE USED FROM THIS DRAWING. IF IN ANY DOUBT ASK FOR CLARIFICATION.

Revisions.

Date	Suffix	Description

Notes.

NYP ARCHITECTURAL LTD
BBIC, INNOVATION WAY, BARNSLEY, S75 1JL.
Tel: 01226 200989. E: scott@nypas.co.uk

Project.
WINDMILL LANE
HD8-8XU

Drawing Title.
SITE PLANS
AS EXISTING

Client.
MR K. MOSLEY

Date.
JULY 2025

Scale.
AS INDICATED

Ref.	Dwg. No.	Rev.
2025/117	02	B