


GARAGE NORTH ELEVATION.
1:100


GARAGE EAST ELEVATION.
1:100

GARAGE SOUTH ELEVATION.
1:100


GARAGE WEST ELEVATION.
1:100

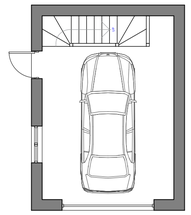


GARAGE FLOOR PLAN.
1:100

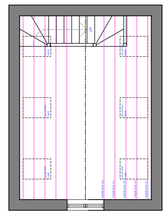

STORAGE LEVEL PLAN.
1:100

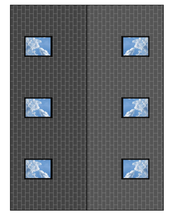

GROUND ROOF PLAN.
1:100

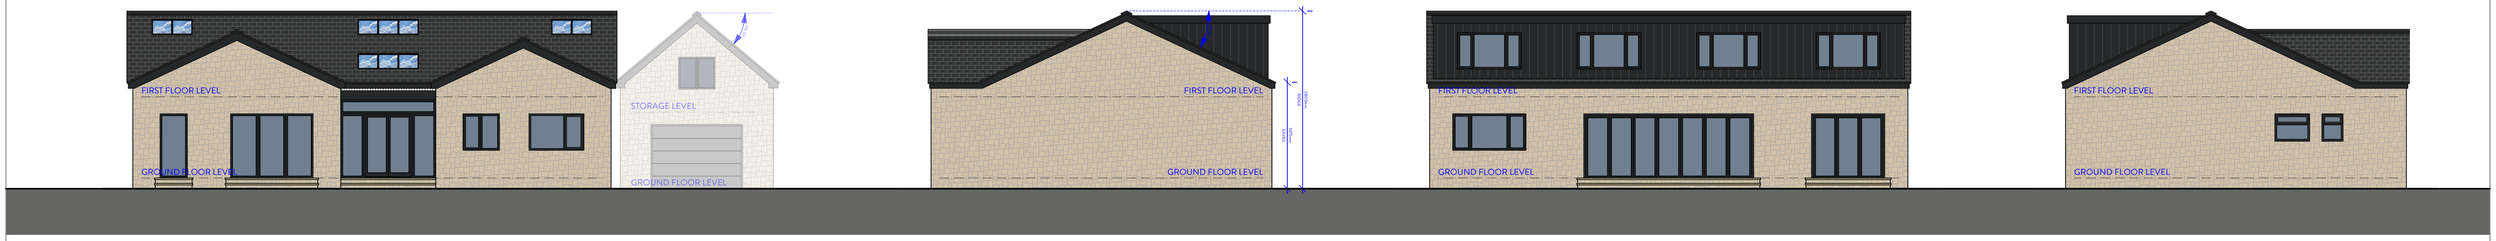


NORTH ELEVATION.
1:100

WEST ELEVATION.
1:100

SOUTH ELEVATION.
1:100

EAST ELEVATION.
1:100

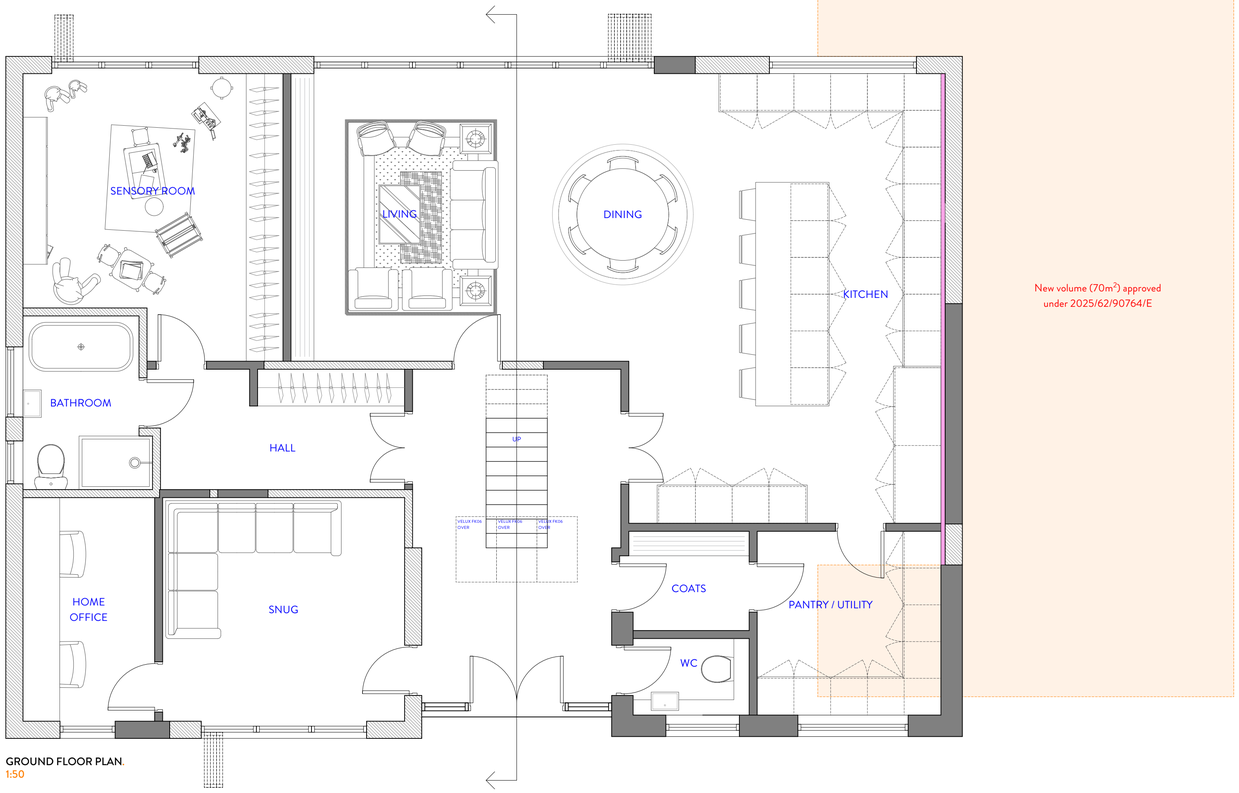

New volume (70m²) approved under 2025/62/90764/E

GROUND FLOOR PLAN.
1:50



FIRST FLOOR PLAN.
1:50

2021 NORTHERN DESIGN AWARDS FINALIST
2022 Best of Houzz Service
BUILD 2021 Home Builder Awards
BUILD Architecture Awards 2019

REVISION	DESCRIPTION	DATE
B	Internal arrangements to bedroom sizes, circulation amendments on ground floor, internal doors moved to clients comments	15.09.2025
C	Internal arrangements, circulation amendments, internal doors moved to clients comments on ground floor	16.09.2025

NOTES

STATUS: PLANNING DRAWING

ORANGE DESIGN STUDIO.
ARCHITECTURAL PRACTICE
hello@orangedesignstudio.co.uk
59A, Huddersfield Road, Mirfield, WF14 8AA
orangedesignstudio.co.uk
01924 650930

COPYRIGHT © ORANGE DESIGN STUDIO LIMITED

PROJECT TITLE: 46 STOCKHILL STREET
DRAWING TITLE: FINAL SCHEME

SCALE	DRAWN	CHECKED	PROJECT REFERENCE
1:50/100	EB	JH	ODS_24/882
PAPER SIZE	**DWG NUMBER**	**DATE**	**REVISION**
A1	(20)001	16/09/25	C

CLIENT: MR & MRS NASIR