This drawing along with the design is property and copyright of Hill Rise Architecture Ltd. and shall not be reproduced without express written consent.

This drawing should be read in conjunction with associated drawings, specifications and other consultant information.

Only figured dimensions should be used, any dimensions should be site checked prior to construction.


Any discrepancies shall be reported to the architect. If in doubt - ask.

0 1 2 3 4 5

GRAPHIC SCALE: 1:50

0 1 2 3 4 5 10


GRAPHIC SCALE: 1:100

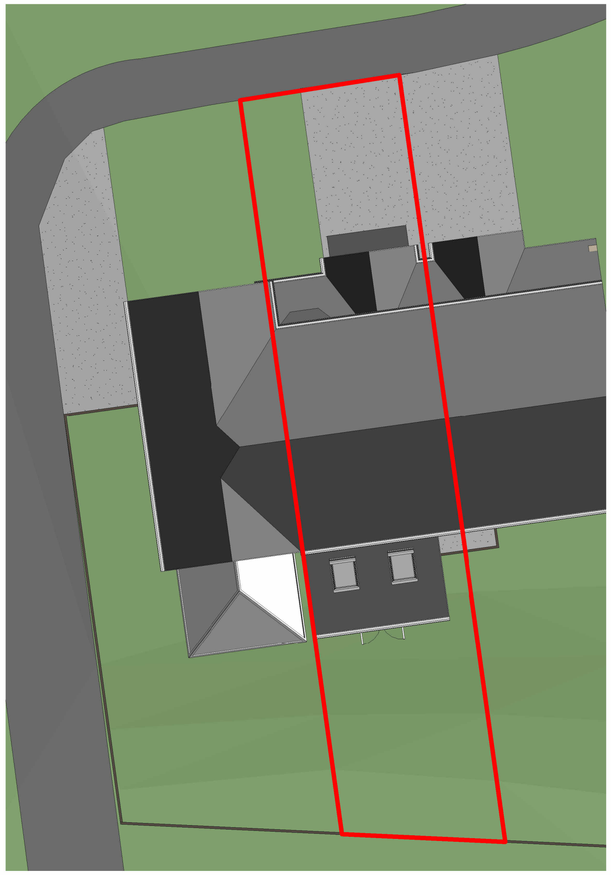

N

PROPOSED SITE PLAN


1:100

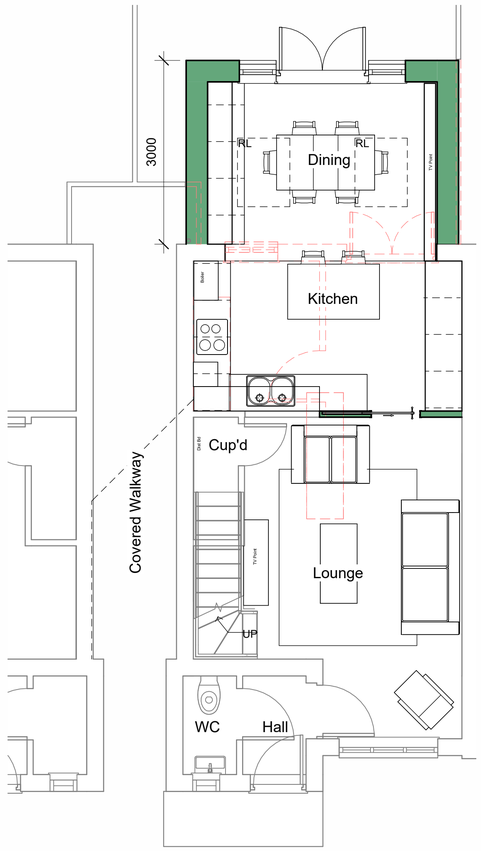

N

PROPOSED GROUND FLOOR PLAN

1:50

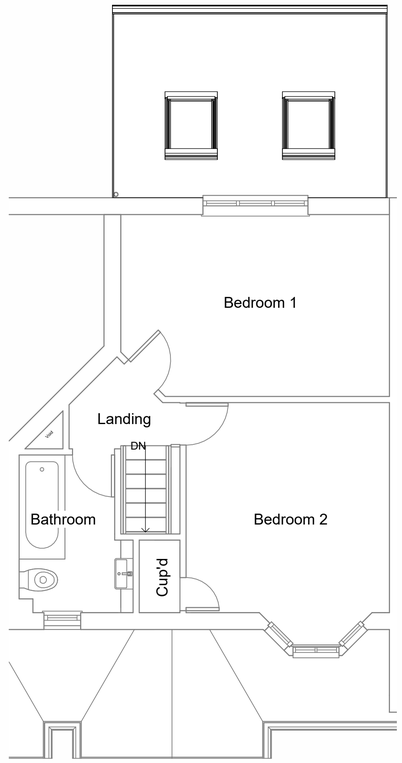

PROPOSED FIRST FLOOR PLAN

1:50



PROPOSED FRONT ELEVATION (UNCHANGED)

1:50



PROPOSED SIDE ELEVATION

1:50

PROPOSED REAR ELEVATION

1:50

PROPOSED SIDE ELEVATION

1:50

P0 Drawing originated JF 17.10.2025
Rev No. Description Drawn: Date

HILL RISE ARCHITECTURE

Client
Ms S Littlewood

Project
65 Bluehills Lane, Lower Cumberworth

Drawing Title
Proposed Plans and Elevations

Drawing No 2025130-102
Rev No P0
Scale As indicated @ A1
Date Drawn Oct'25
Drawn By JF
Purpose of issue
Planning

hello@hillrisearchitecture.co.uk hillrisearchitecture.co.uk
+44(0)7356 048 202 Hill Rise, 1-3 Chapel Lane, HD8 9SP
RIBA Chartered Practice
arb Architects Registration Board