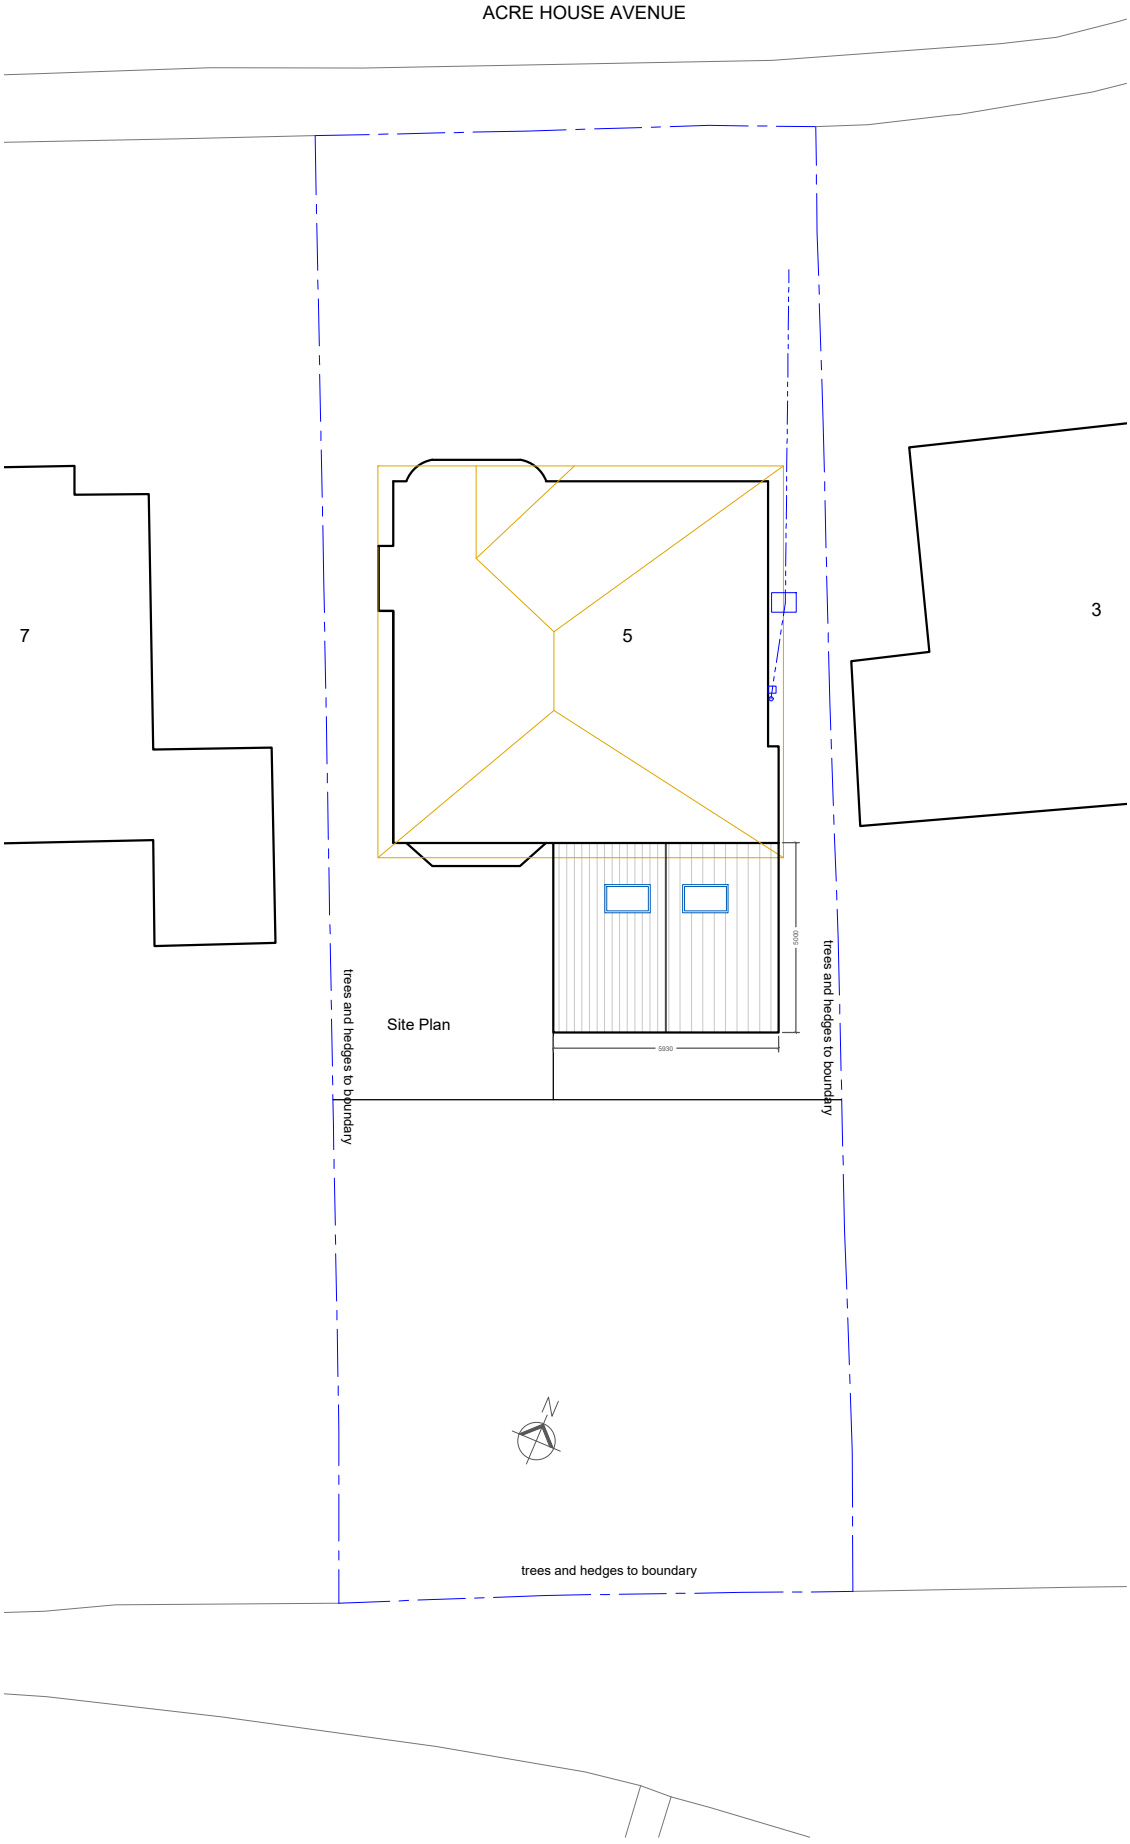


Applicant:
Julia and Gareth Duggan

Address:
5 Acre House Avenue, Lindley

Project:
Rear Extension

Title:
Proposed Site Plan

Drg No:
AHA-04

Scale:
1:200

Revision:
#

Status:
Planning

Date:
Oct 2025