MATERIALS

- (A) EXISTING STONE
- (B) STONE SLATED ROOF
- (C) TIMBER SASH WINDOWS
- (D) TIMBER DOORS AS ORIGINALS
- (E) CAST IRON RAINWATER GUTTER

NOTES

1. ALL WORK TO BE CARRIED OUT IN ACCORDANCE WITH THE BUILDING REGULATIONS AND THE REQUIREMENTS OF THE LOCAL AUTHORITY.
2. NO DIMENSIONS TO BE SCALED FROM THIS DRAWING.
3. THE CONTRACTOR SHALL VERIFY ALL LEVELS AND DIMENSIONS ON SITE BEFORE COMMENCEMENT OF WORK.
4. ON SITE ALTERATIONS TO THE CONSTRUCTION OR FINISHES SHOWN OR IMPLIED ON THIS DRAWING MUST BE DRAWN TO THE ATTENTION OF THE ARCHITECT BEFORE SUCH WORK IS IMPLEMENTED.
5. ALL TIMBERS REQUIRE PRESERVATIVE TREATMENT

© COPYRIGHT RESERVED




FOUR PANELLED DOOR WITH ARCH TOPS TOP UPPER TWO PANELS

PROPOSED FRONT ELEVATION



PROPOSED REAR ELEVATION

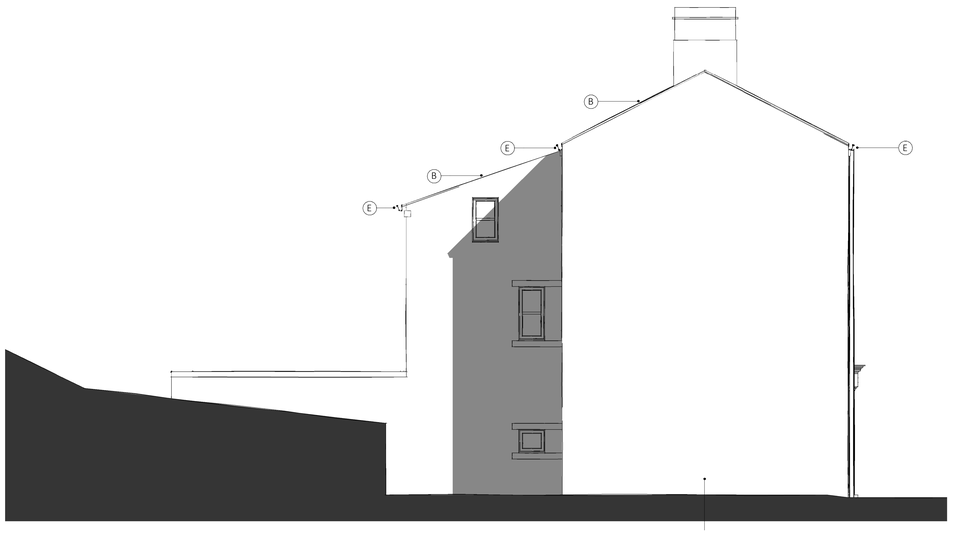

EXISTING RENDERED WALL

PROPOSED NORTH ELEVATION



PROPOSED SOUTH ELEVATION

Rev	Date	Details
02	30.10.25	GENERAL REVISION TO LAYOUT

Drawing Status:

PLANNING

PROGRESSIVE

Progressive Architecture,
4 Lowerfourth Road, Slaithwaite, West Yorkshire, HD7 5AL. Tel: 01484 844786

Client:
Mr R Williams

Site:
Black Rock Mills
Linthwaite, Huddersfield

Drawing Title:
Proposed Elevations

Project Number:	Drawing Number:	Revision:
P1052	220	01
Date: 07/11/25	Scale: 1 : 50 @ A0	Drawn: RA