


NOTES
DO NOT SCALE FROM THIS DRAWING.
It is the Contractor's responsiblity to check all governing dimensions and verify all dimensions on site before commencing any work or making any shop drawings.
This drawing is to be read in conjunction with schedules of work, specifications, bills of quantities and other relevant information. Any discrepancies are to be reported to the Project Architect.
Work and materials are to be in accordance with the Building Regulations and to comply with the relevant British Standards.
This drawing is copyright of Mark Brotherton Ltd and should not be reproduced in whole or part without their written permission.

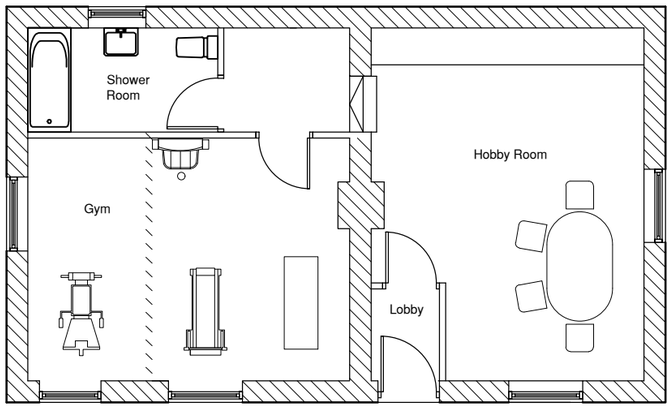


Proposed Stable Floor Layout

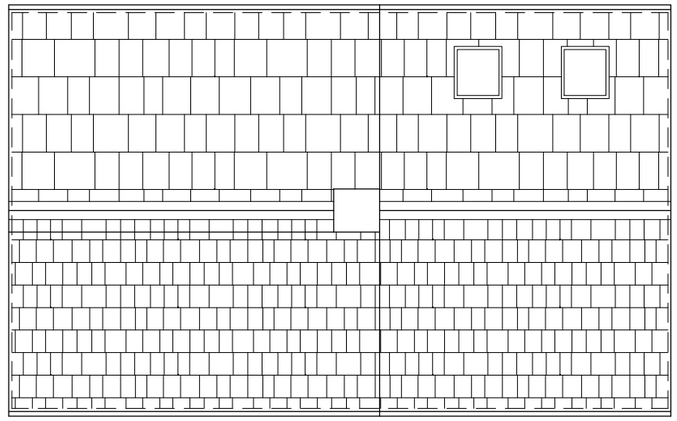


Proposed Stable Roof Plan

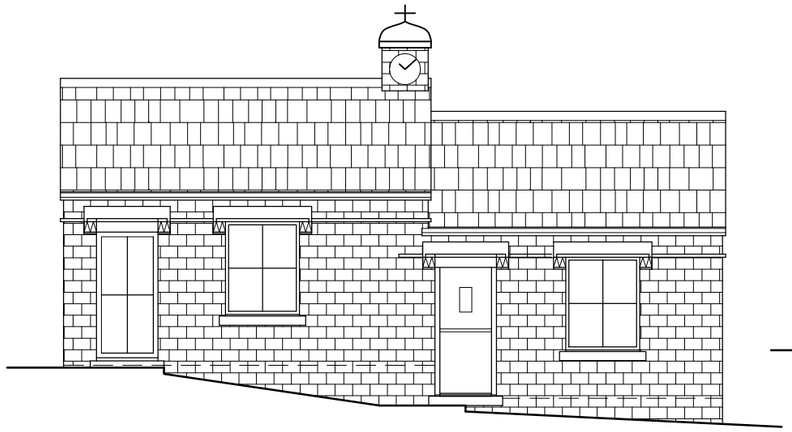


Proposed East Elevation

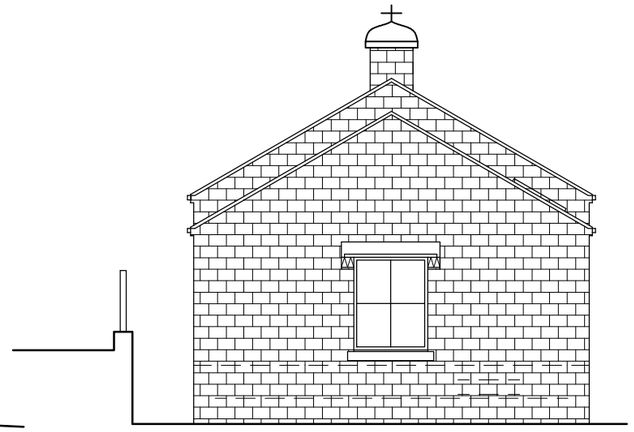

Proposed North Elevation

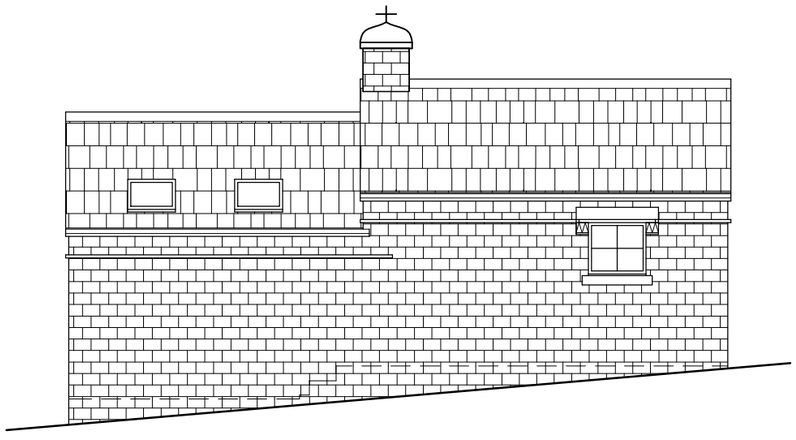

Proposed West Elevation

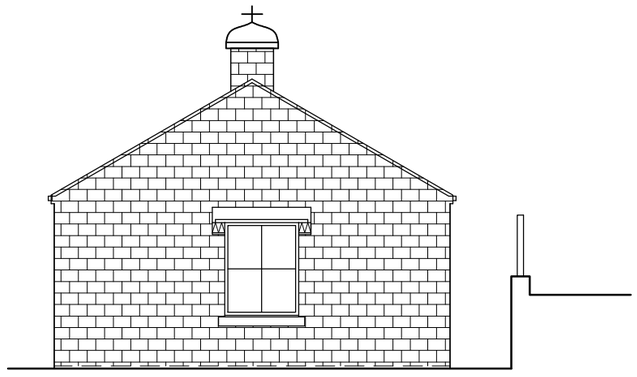

Proposed South Elevation

Rev:	Date:	Notes:

FOX ARCHITECTURE & DESIGN
Fox Cottage, Whitley Road, Whitley
West Yorkshire, WF12 0LU
T 01924 459231
E info@foxarchitecture.co.uk
www.foxarchitecture.co.uk

Client: Mr and Mrs Gogna

Project: Ickles House
Howroyd Lane
WF12 0NE

Drawing: Proposed Stable Conversion

Date: Sept 2025

Scale: 1:100 @ A3

Drawing No: 2311/113

Rev: