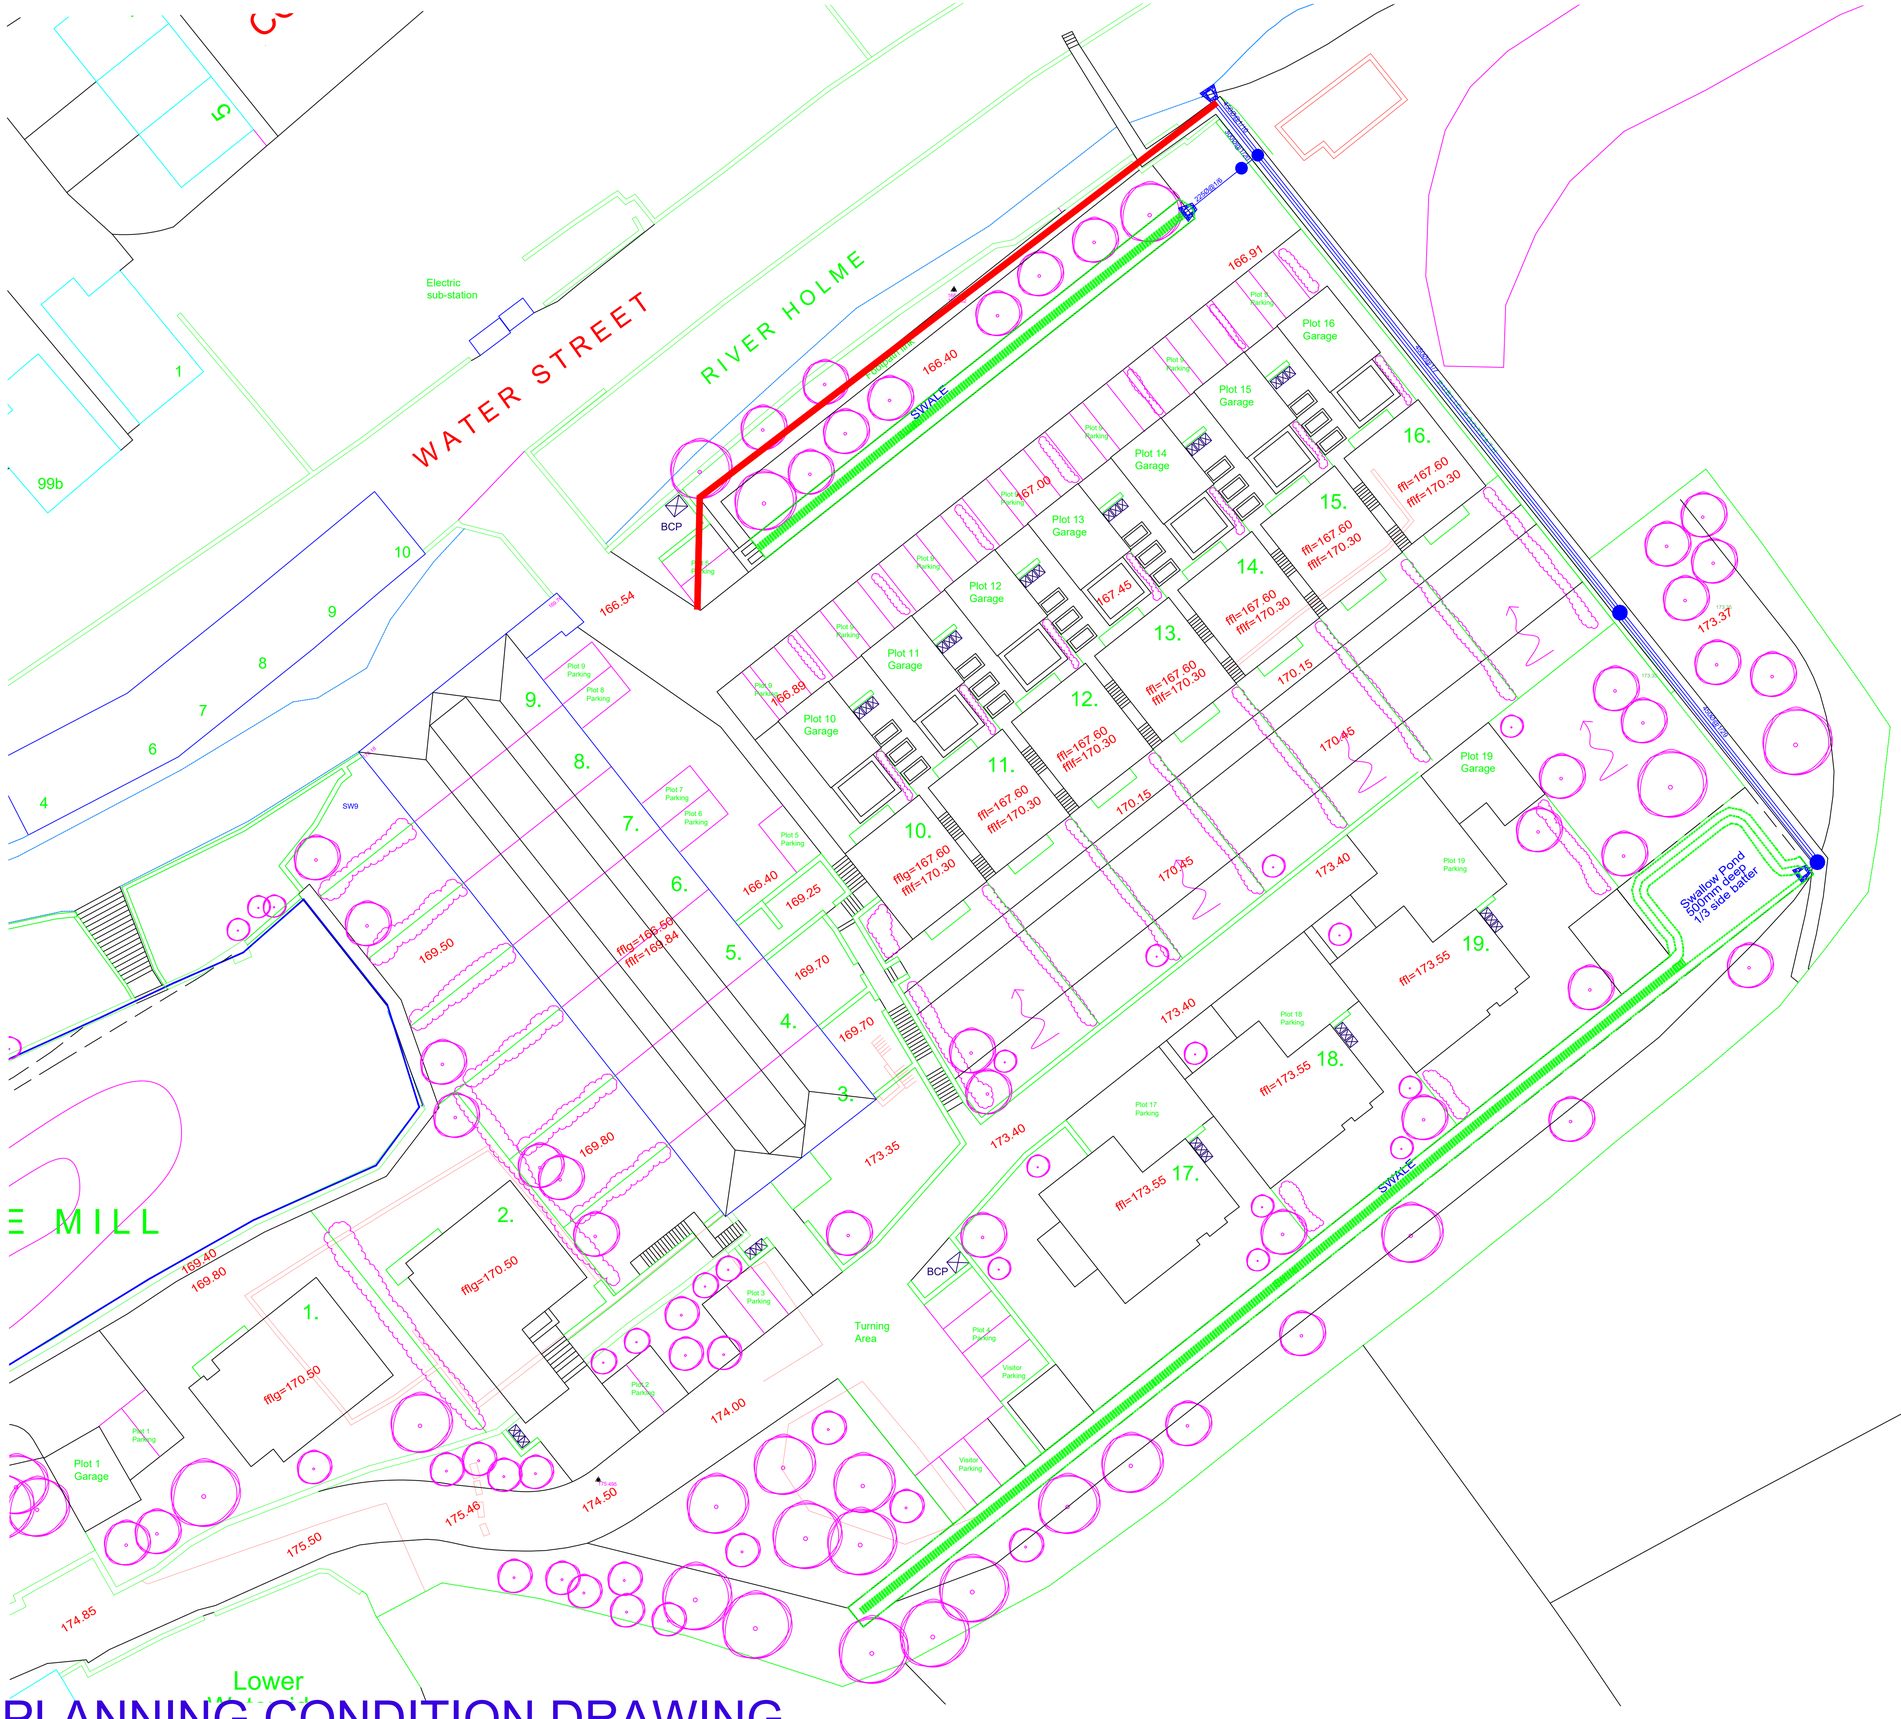


PLANNING CONDITION DRAWING

NOTES

Proposed Swale/Filter drain 0.25m deep by 1.8m wide.

ACCO
Proposed ACCO Drain

Private Surface water manholes

Proposed Headwall

Bunding & Silt fencing to prevent runoff from construction areas entering the River Holme

REV	DESCRIPTION	DATE
O	For Approval	21/11/25
A	For Approval	09/02/26

EWE Associates Limited
7 Waveney Close
Burton Upon Stather
Scunthorpe
DN15 9DT
Tel: 07875 972270
Email : lea.favill@eweassociates.com

PROJECT
Proposed Residential Development Hinchcliffe Mill Holmbridge Holmfirth

CLIENT
Holroyd Homes (Yorkshire) ltd

DRAWING TITLE
Surface Water & Foul Construction Drainage Plan

SCALE	DATE
1:250	09/02/26

DRAWN BY	CHECKED BY	REVISION
LJF	JF	A

DRAWING No
EWE/3388/03