

NOTE
MATERIALS TO MATCH EXISTING
THESE NOTES DO NOT COMPRISE A FULL SPECIFICATION
THEY ARE FOR GENERAL GUIDANCE ONLY AND THEIR
PRIMARY FUNCTION IS TO ASSIST LOCAL AUTHORITY
OFFICERS IN DETERMINING BUILDING REGULATION COMPLIANCE.
ALL DIMENSIONS MUST BE CHECKED ON SITE PRIOR TO WORKS
STARTING.
ALL WORKS MUST BE CARRIED OUT IN ACCORDANCE WITH
CURRENT BUILDING REGULATIONS, CODES OF PRACTICE AND
PLANNING OFFICERS REQUIREMENTS.
ALL MATERIALS MUST COMPLY WITH CURRENT BRITISH STANDARDS
IN SITUATIONS USED.

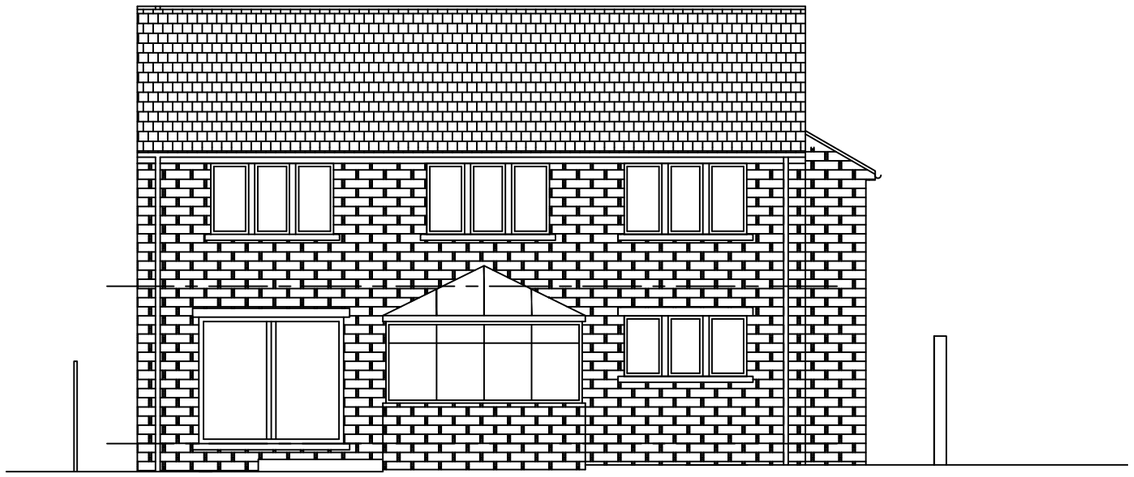


Existing Rear Elevation - East

1:100

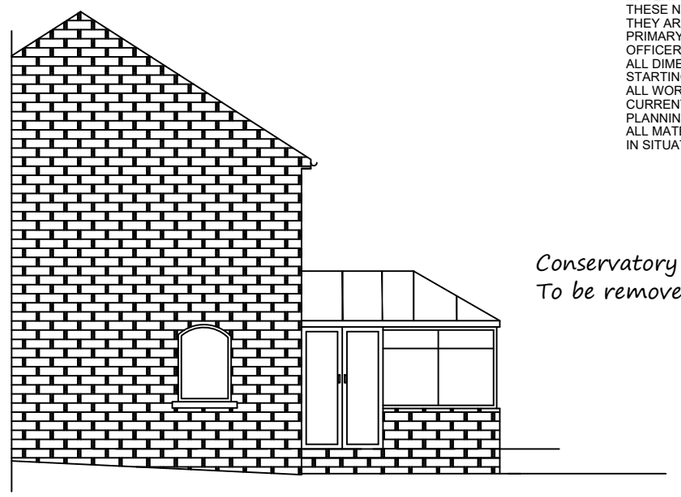


Existing Left Side Elevation - South 1:100

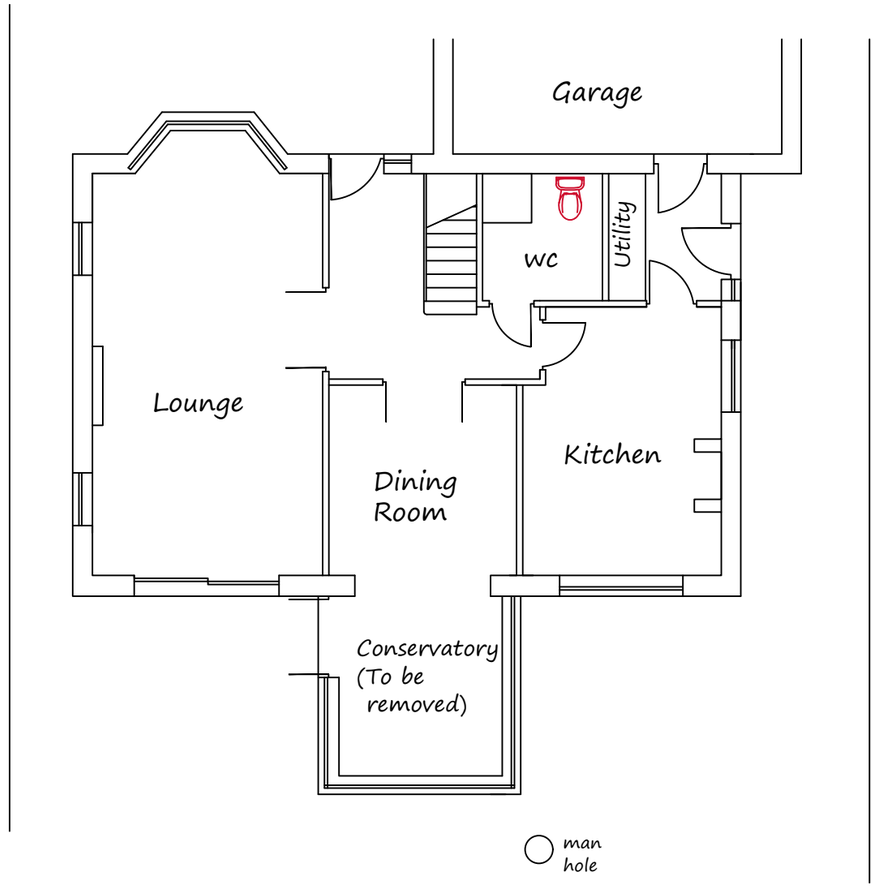

Existing Ground Floor Plan

1:100

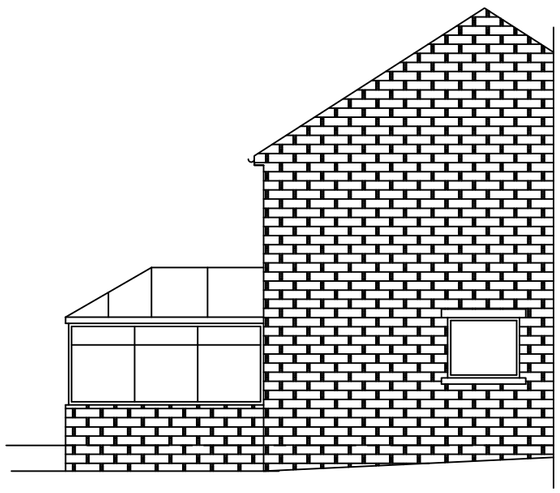

Existing Right Side Elevation - North 1:100

MIRFIELD DESIGNS
Planning & Building Control Servi

Tel: 07877959728
Email: mirfielddesigns@gmail.com

Client	Mr & Mrs Bottomley
Job	3 Redwing Park Mirfield
Title	Existing Floor plan & Elevations
Drawn By RK	Date Nov 2025
Eng. Check	Scale 1:100
Tech. Check	
Drawing No.	2025 / 506 / 01
Rev.	