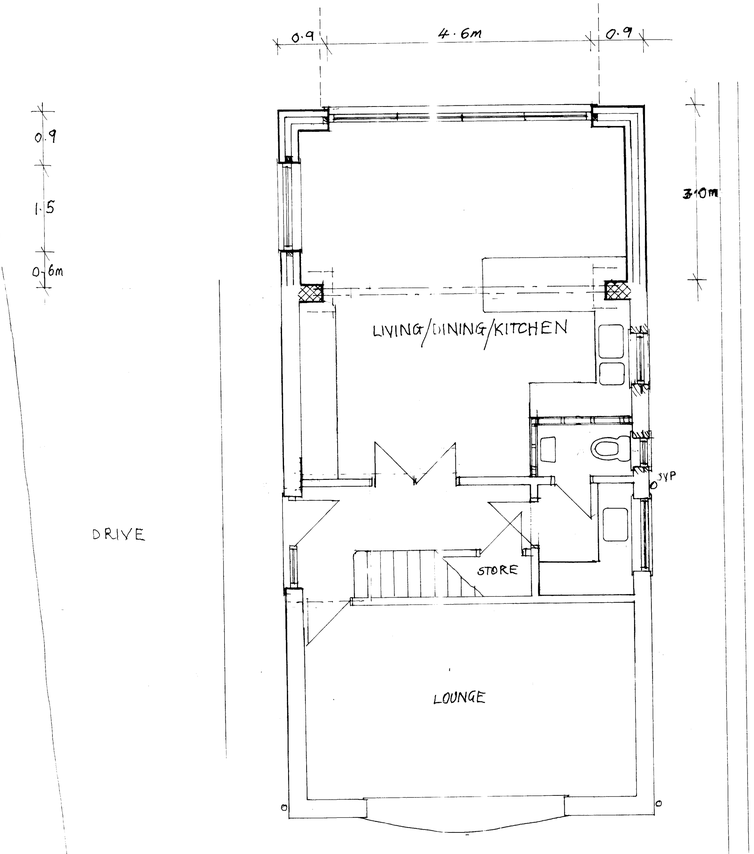

GROUND FLOOR

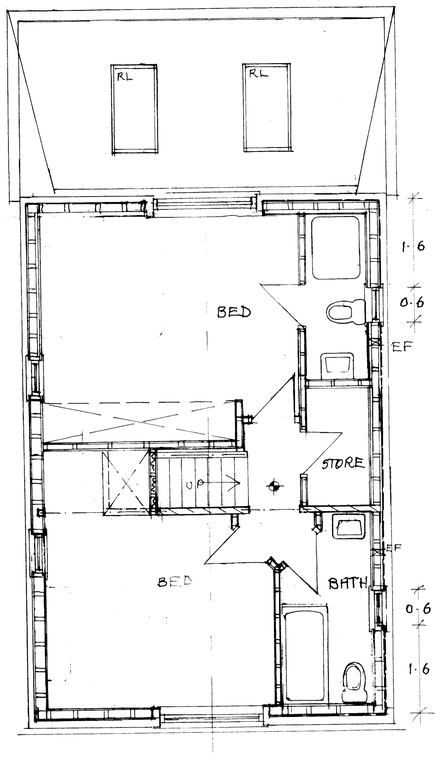

FIRST FLOOR

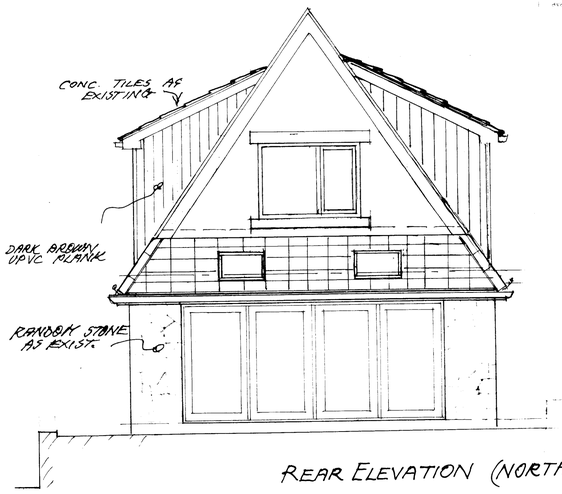

REAR ELEVATION (NORTH)

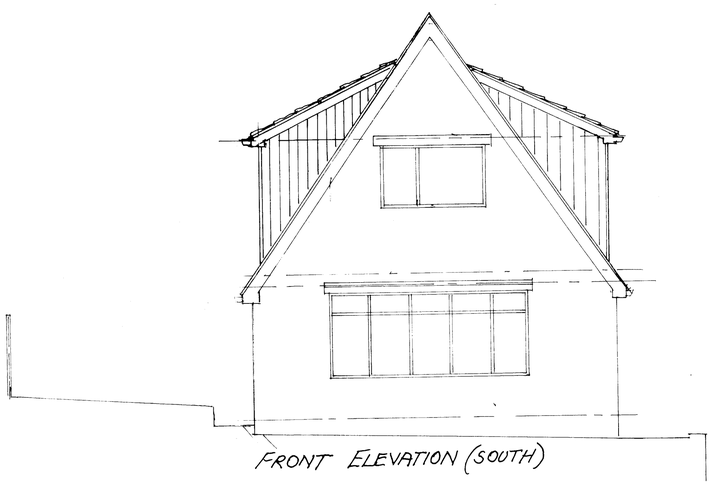

FRONT ELEVATION (SOUTH)

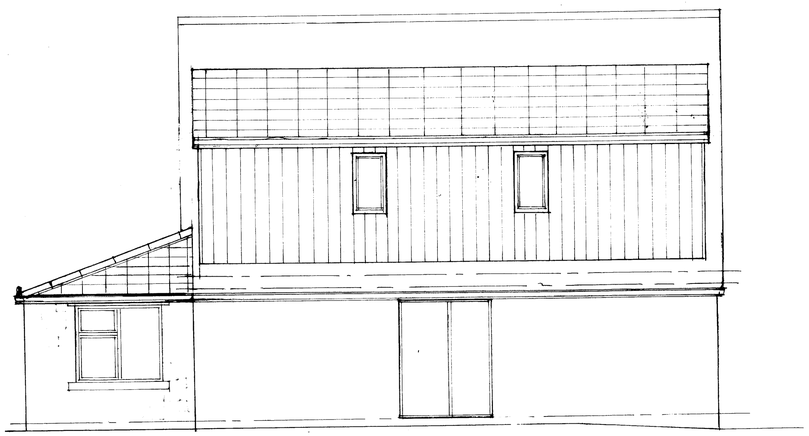

SIDE ELEVATION (WEST)

NOTES

THIS IS A NOTIFIABLE PROJECT UNDER THE CONSTRUCTION (DESIGN & MANAGEMENT) REGULATIONS 2015. THE CLIENT MUST BY LAW INFORM THE LOCAL HEALTH & SAFETY EXECUTIVE AND ABOUT CERTAIN THE DETAILS OF WORK TO BE UNDERTAKEN.

Party Walls

Someone is planning to carry out building work which involves work on or near a shared wall, building or boundary with a neighbouring property, or excavating near a neighbouring building. If this applies to your project and the Act is in force, they must serve the statutory notice on all affected neighbours. Free guidance is available from planning services.

Date	Revisions
A 12/3/26	SIDE 2 STOREY EXTN. REMOVED & ROOFLIGHTS NOW BOTH SIDES.

J.A. OLDROYD & SONS LTD
CHARTERED BUILDING SURVEYOR
THE BARN, 3 PRIMROSE LANE
HIGHTOWN, LIVERSEDGE
WEST YORKSHIRE, WF15 8BB
TEL: 01274 865127
Email: mail@oldroyd-surveyors.co.uk

Client
JOHN McVEIGH

Address
14 HIGHTOWN VIEW
LIVERSEDGE
W. YORKS WF15 8BY

Drawing Title
EXTENSIONS & ALTERATIONS, PROPOSED FLOOR PLANS & ELEVATIONS

scale 1:50

date OCT. '25 drawn by

Drg No 25/130/B Rev A