

Proposed Rear Elevation


SCALE 0 1 2 3 4 5M

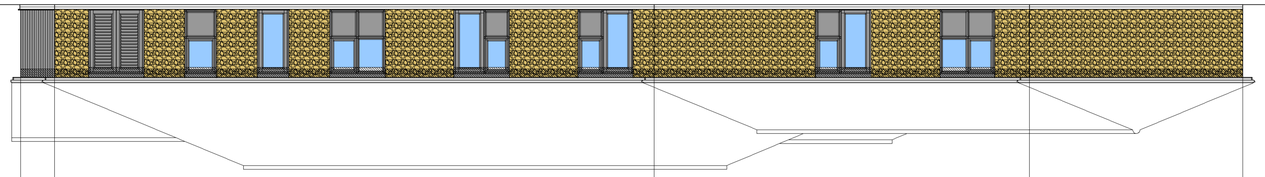

Proposed Left Side Elevation to Boothroyd Lane


SCALE 0 1 2 3 4 5M

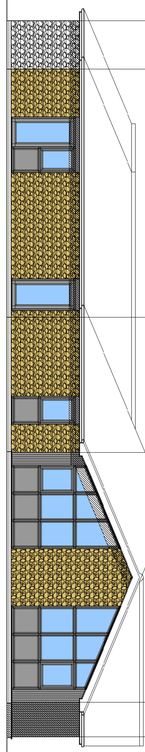

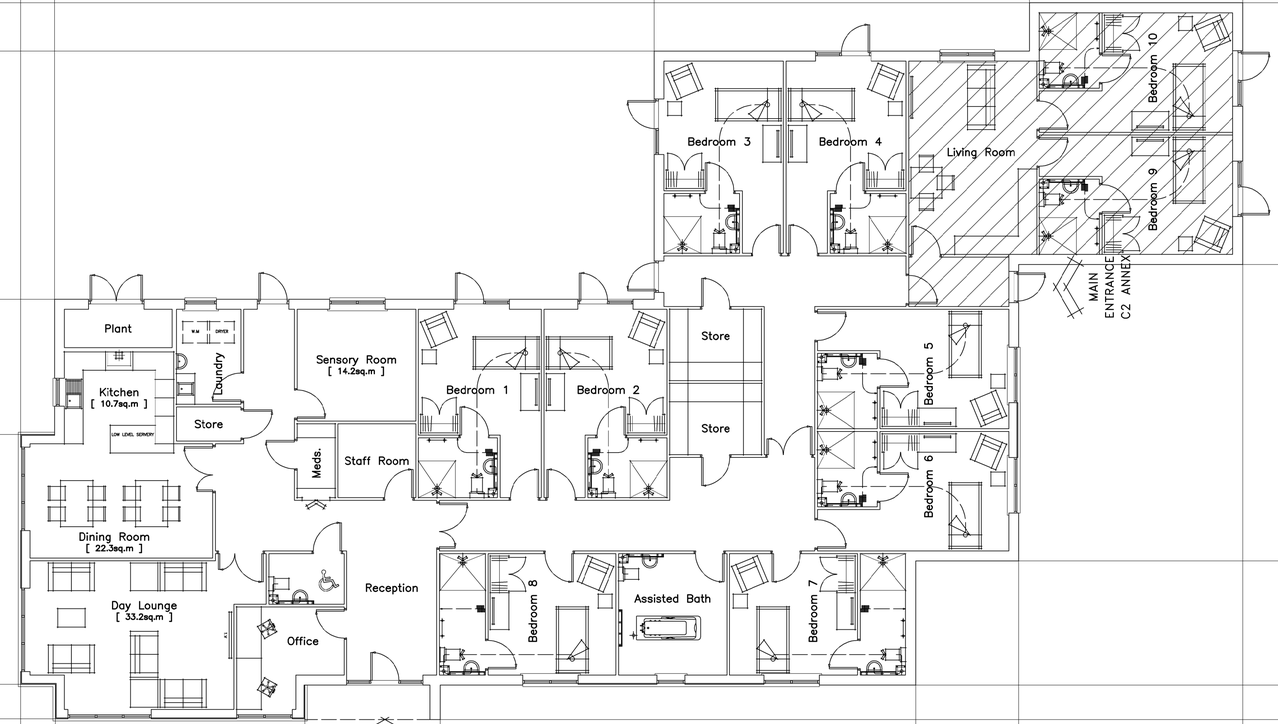

Proposed Ground Floor Plan

SCALE 0 1 2 3 4 5M

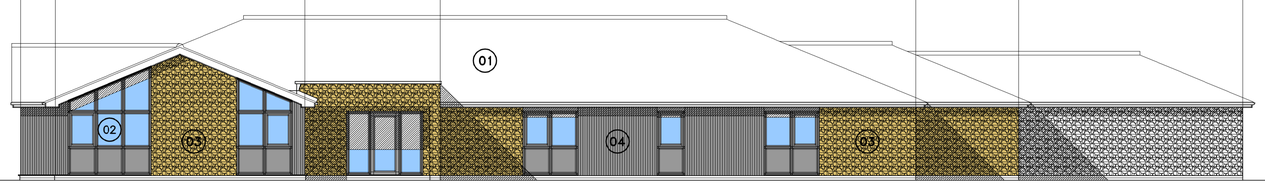

Proposed Front Elevation to Sussex Walk

SCALE 0 1 2 3 4 5M

Proposed Right Side Elevation

SCALE 0 1 2 3 4 5M



MATERIALS SCHEDULE

01	Slate Grey Concrete Roof Tiles to Approved Sample
02	UPVC Doors/Windows Colour Anthracite
03	Split Face Concrete Stone Blocks to Approved Sample
04	Composite Cladding to Approved Sample

REVISIONS

REV.D	08.12.25	STONE ADDED TO PORCH
REV.C	07.07.25	STONE ADDED TO ELEVATIONS
REV.B	03.06.25	EXTERNAL DOORS ADDED TO BEDROOMS 1, 2, 3 & 4 LAYOUTS ADDED TO BEDROOMS 7 & 8
REV.A	15.04.25	HATCH ADDED TO ELEVATIONS

HOMEWOOD

S M ARCHITECTURAL LIMITED
T/AS HOMEWOOD DESIGN
THE COACH HOUSE
BURLEIGH LODGE
BURLEIGH DRIVE
OFF SUTTON ROAD
MILE OAK
TAMWORTH
STAFFORDSHIRE
B78 3PE

T : 01827 289898
E : INFO@HOMEWOODESIGN.CO.UK
W : WWW.HOMEWOODESIGN.COM

CLIENT:
HORIZON HEALTHCARE HOMES

PROJECT:
PROPOSED CARE HOME & DAY CENTRE
BOOTHROYD LANE
DEWSBURY

DRAWING TITLE:
CARE HOME PROPOSED PLANS & ELEVATIONS

PLANNING DRAWING

SCALE 1:100@A1	CHECKED
DATE APR.2025	DRAWN BY SM

DWG.NO 1362	02	REV. D