This drawing along with the design is property and copyright of Hill Rise Architecture Ltd. and shall not be reporduced without express written consent.


This drawing should be read in conjunction with associated drawings, specifications and other consultant information.

Only figured dimensions should be used, any dimensions should be site checked prior to construction.

Any discrepancies shall be reported to the architect. If in doubt - ask.

0 4 8 12 16 20

GRAPHIC SCALE: 1:200

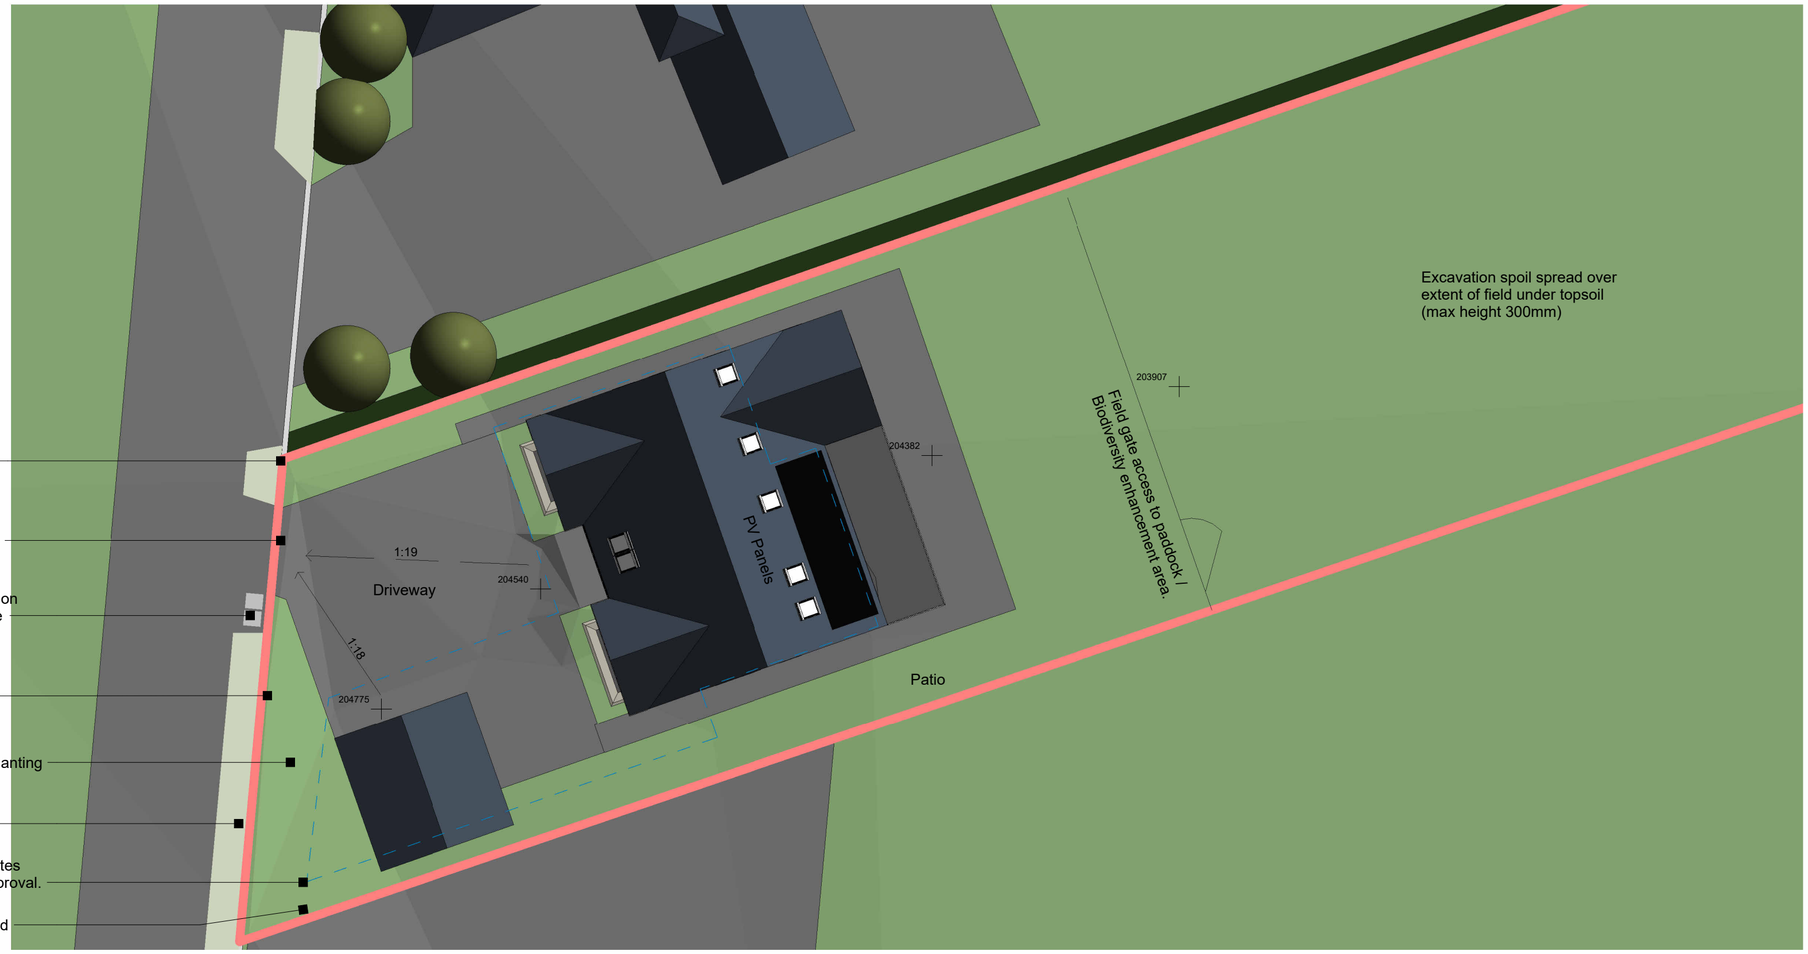

N

Proposed Site Plan 1:200

Rev No.	Description	Drawn:	Date
P1	Drawing issued for planning purposes.	JF	10.12.2025
P0	Drawing originated for comment.	JF	06.10.2025

HILL RISE ARCHITECTURE

Client
Mr M Hobbs

Project
Land Adjacent 28 Stringer House Lane, Emley

Drawing Title
Proposed Site Plan

Drawing No	Rev No
2025158/102	P1

Scale	Date Drawn	Drawn By
1 : 200 @ A2	Oct'25	JF

Purpose of issue
Planning

hello@hillrisearchitecture.co.uk hillrisearchitecture.co.uk
+44(0)7356 048 202 Hill Rise, 1-3 Chapel Lane, HD8 9SP

RIBA

Architects Registration Board