


Side Elevation As Existing
Scale 1:100

0m 1m 2m 3m 4m 5m



Rear Elevation As Existing
Scale 1:100

0m 1m 2m 3m 4m 5m

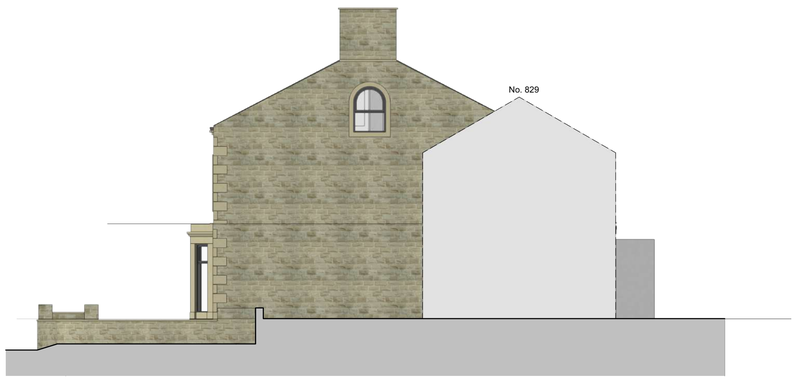


Side Elevation As Existing
Scale 1:100

0m 1m 2m 3m 4m 5m



Front Elevation As Existing
Scale 1:100

0m 1m 2m 3m 4m 5m

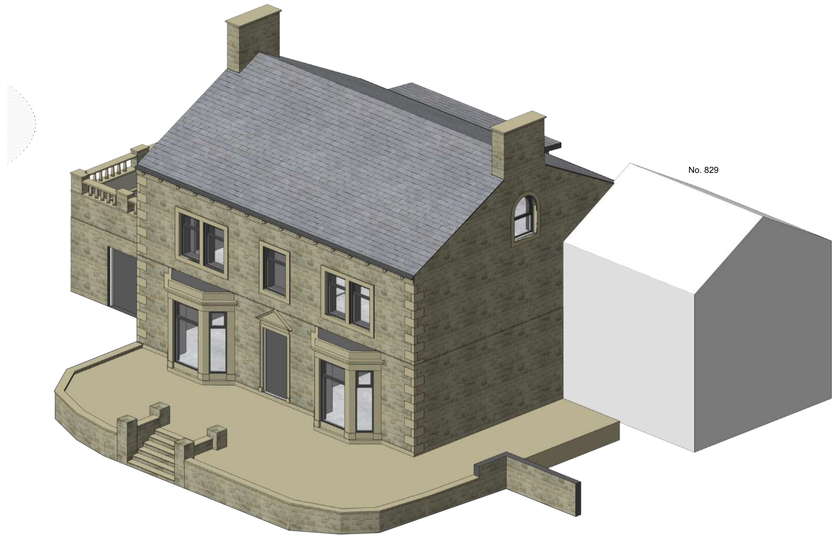

3D View As Existing

NOTES:

Any errors or omissions to be reported to Code L6 immediately.

This drawing and design is the copyright of Code L6 and is not to be used for any purpose without their consent.

rev	details	date

Code L6 Architects Ltd
No 2 Warehouse, The Wharf,
Sowerby Bridge,
HX6 2AG
T: 01422 648431
E: info@codeL6.com
W: www.CODEL6.com

Project:
894 Huddersfield Road,
Ravensthorpe,
WF14 9HS

Client:
Mr Z.S

Drawing:
Elevations As Existing

Date:	Scale:	Size:
04/12/24	varies	A1

Drawing Number:
24-044-02