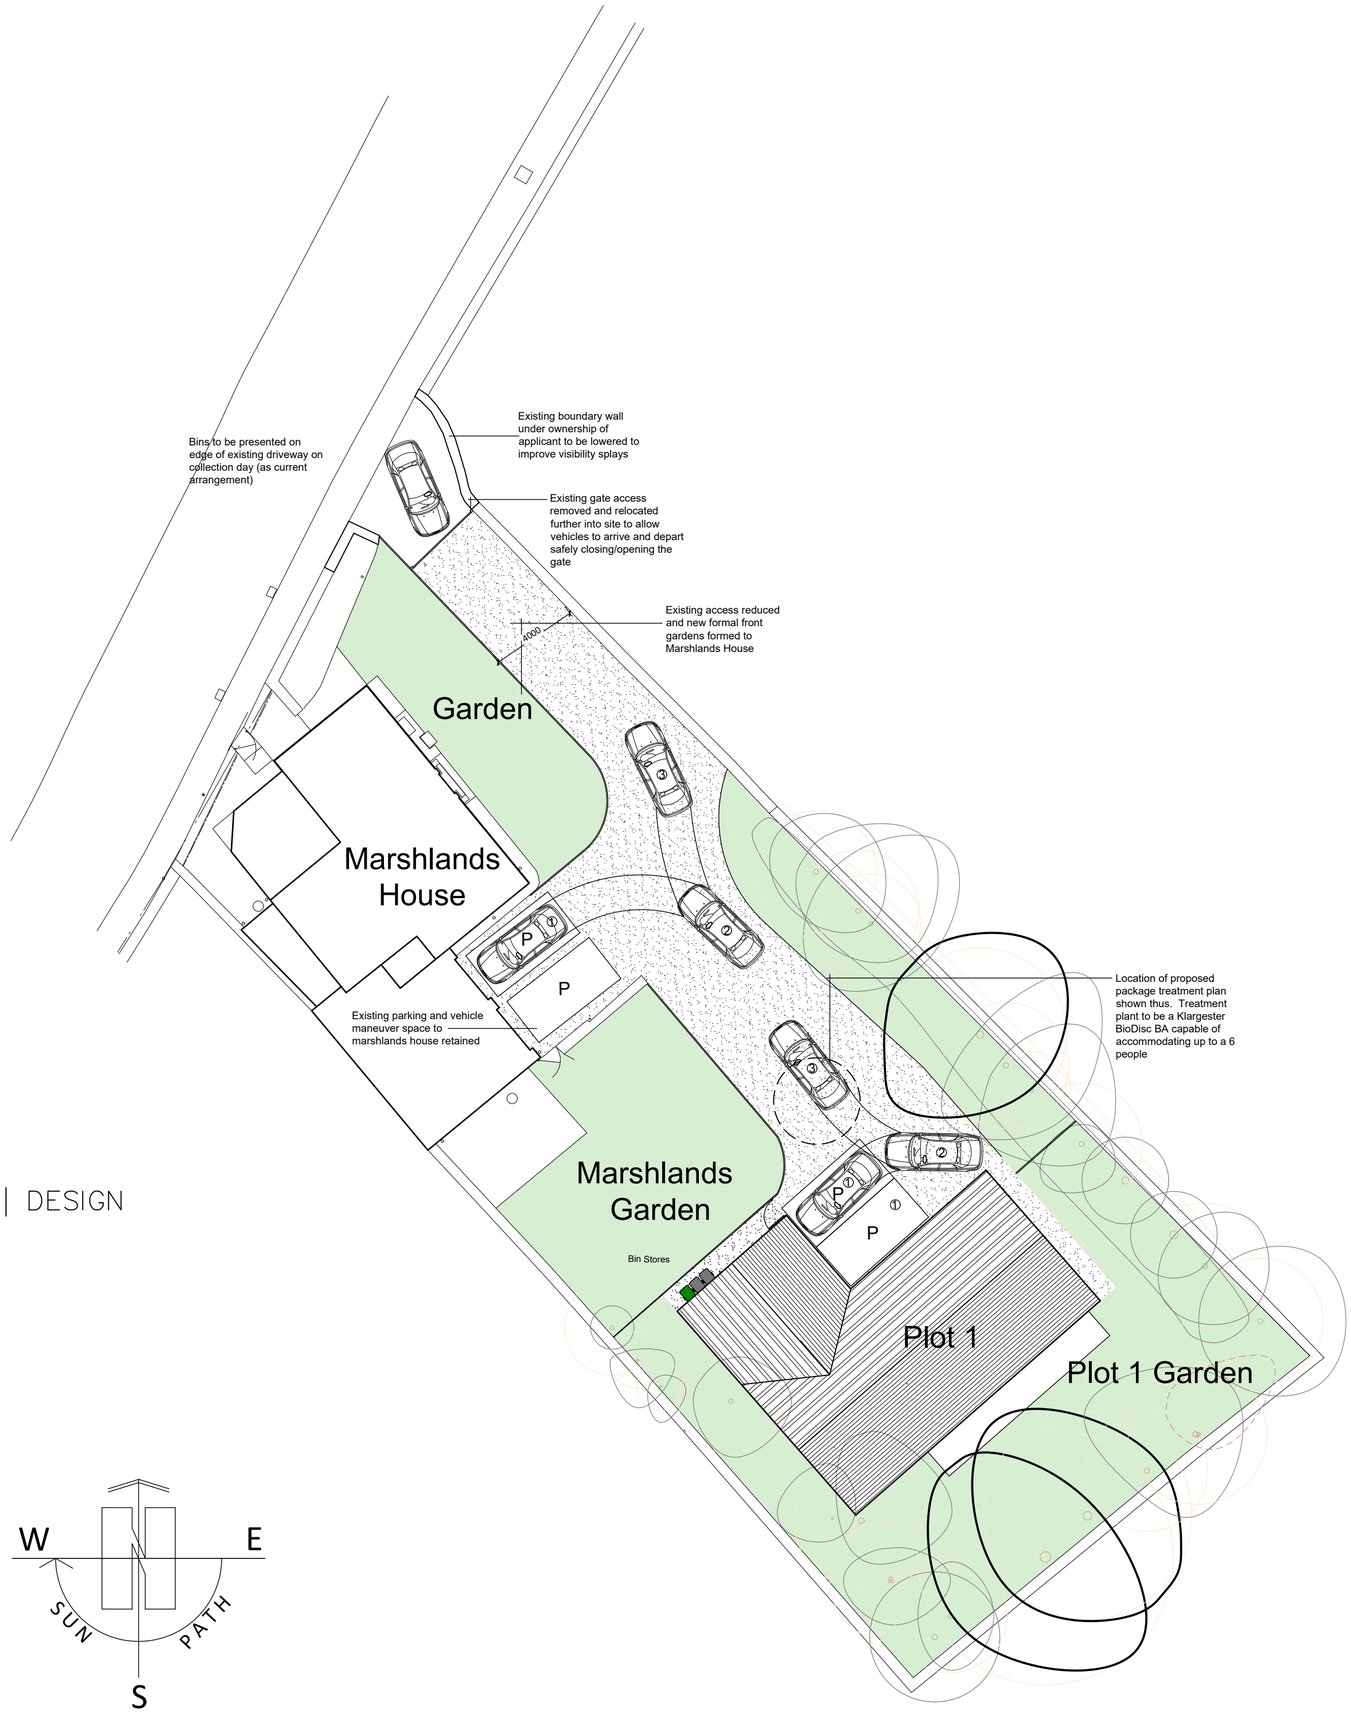


PAUL MATTHEWS ARCHITECTURAL Ltd

ARCHITECTURE | PLANNING | DESIGN

Malkin Farm
Brow Lane
Holmfirth
HD9 2RJ
07946872499
paul@paulmatthewsarchitectural.co.uk
www.paulmatthewsarchitectural.co.uk

Company Registration Number: 09898149 – Company Registered in England and Wales

Project
Erection of Detached Dwelling and Associated works at, Land to South of Marshlands House, Marsh Lane, Shepley, Huddersfield, HD8 8AY

Client
Mr & Mrs S Forster

Drawing Title/Issue
Proposed Site Plan

scale	date	sheet size	dwg. no.
1:200	08/2025	A2	25/1210/05

1:200

