

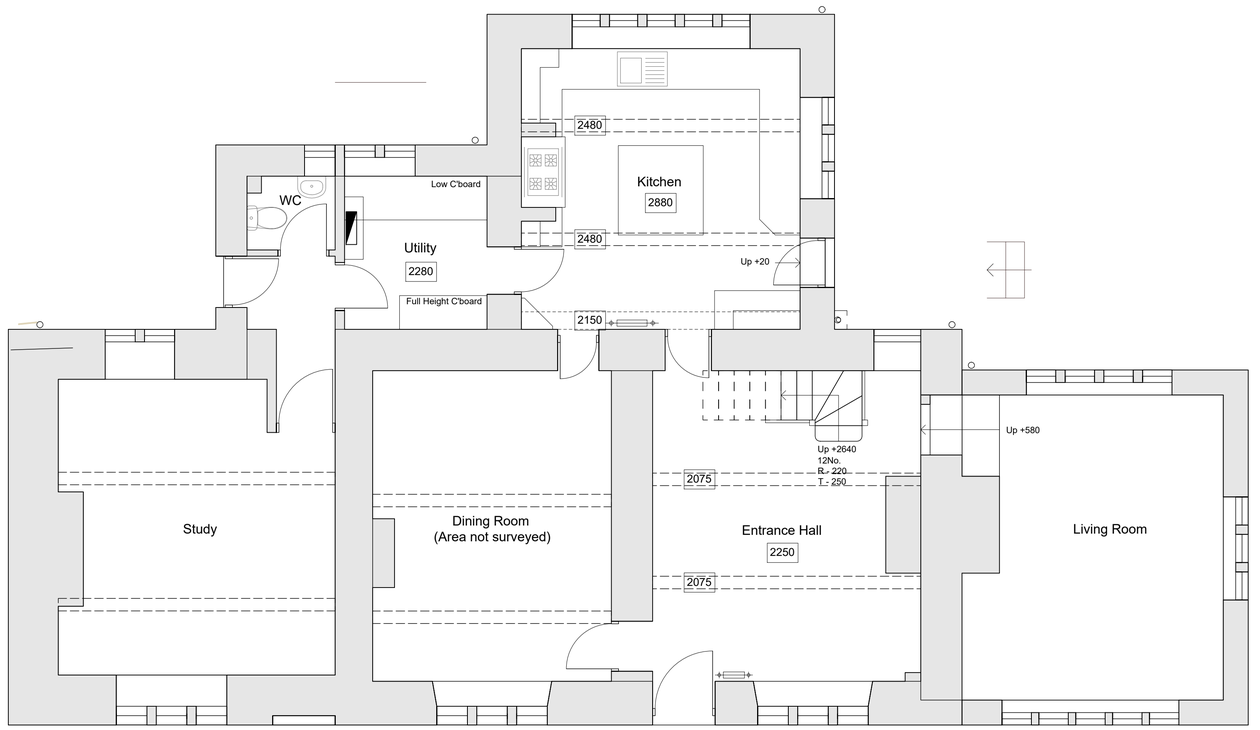


Existing Ground Floor Plan

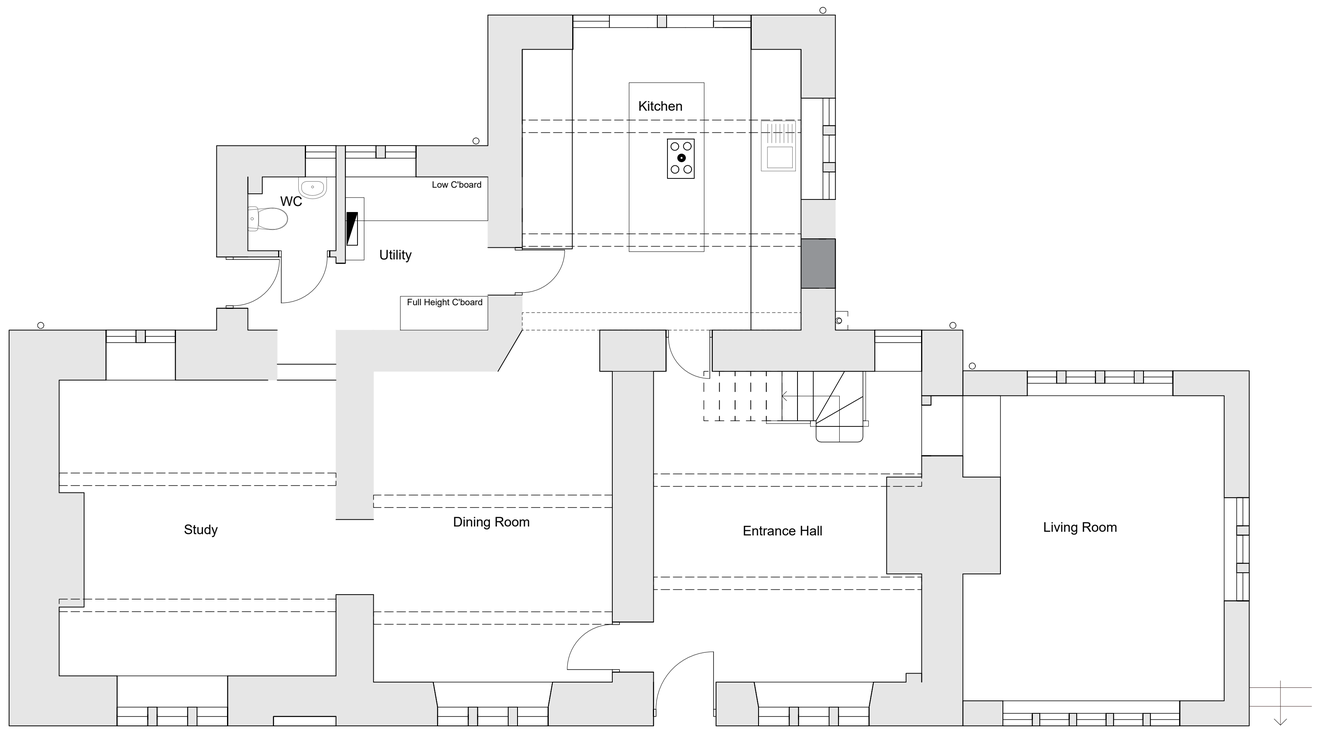

Proposed Ground Floor Plan

RevNo	Revision note	Date	Signature	Checked

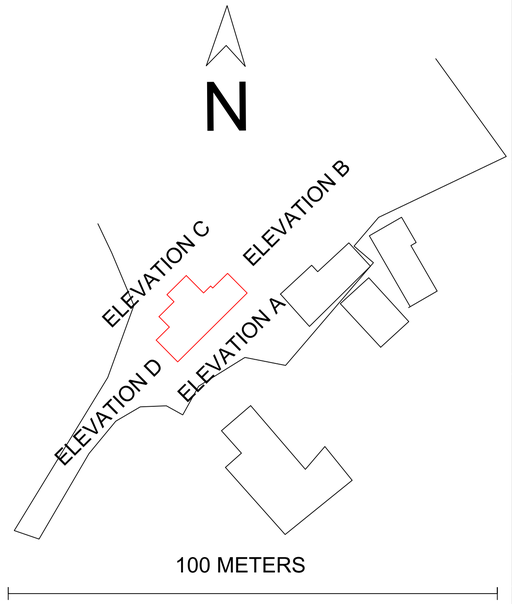

EDITION	DESCRIPTION	DRAWN BY	DATE
0	INITIAL DRAFT	L SMITH	25/01/26

Itemref	Quantity	Title/Name, designation, material, dimension etc			Article No./Reference	
Designed by Liam Smith		Checked by XXX	Approved by - date HS - 25/01/2026	Filename RIF Plans	Date 25/01/2026	Scale 1:50 @ A1

Round Ings Farm	Round Ings Farm Internal Plans		
	HD33FQ - 002	Edition 0	Sheet 1/1