
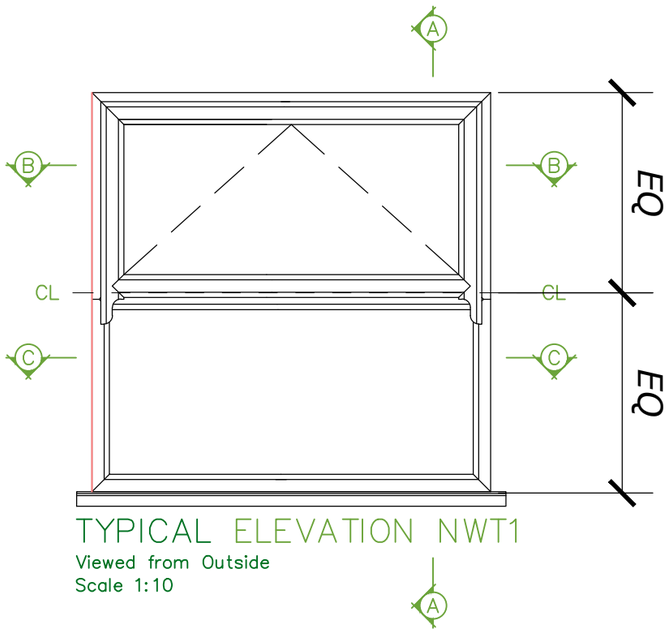



TYPICAL ELEVATION NWT1


Viewed from Outside
Scale 1:10

Finished frame sizes are subject to size, height of installation and geographical location
For further guidance contact Liniar's Design or Technical departments.

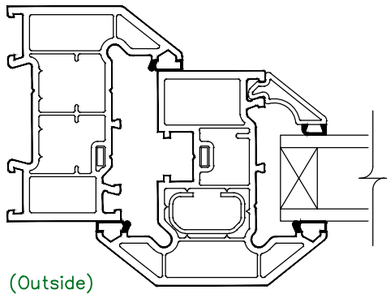


SECTION 'B–B'

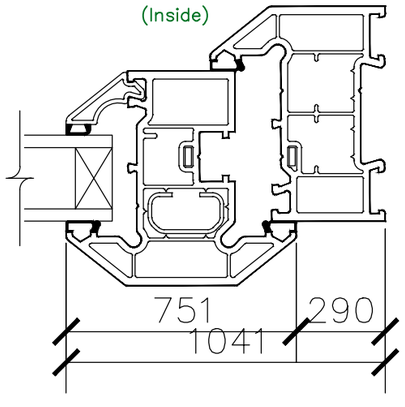


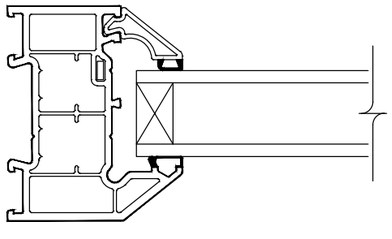

SECTION 'C–C'

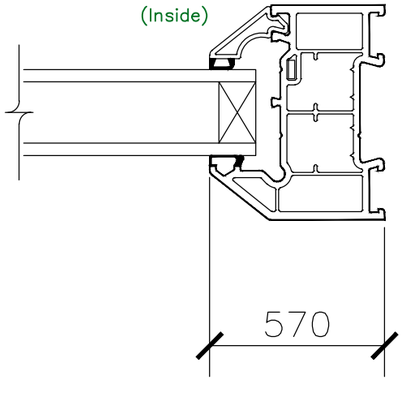

TYPICAL NWT1 DETAIL
SCALE: 1:20 @A3

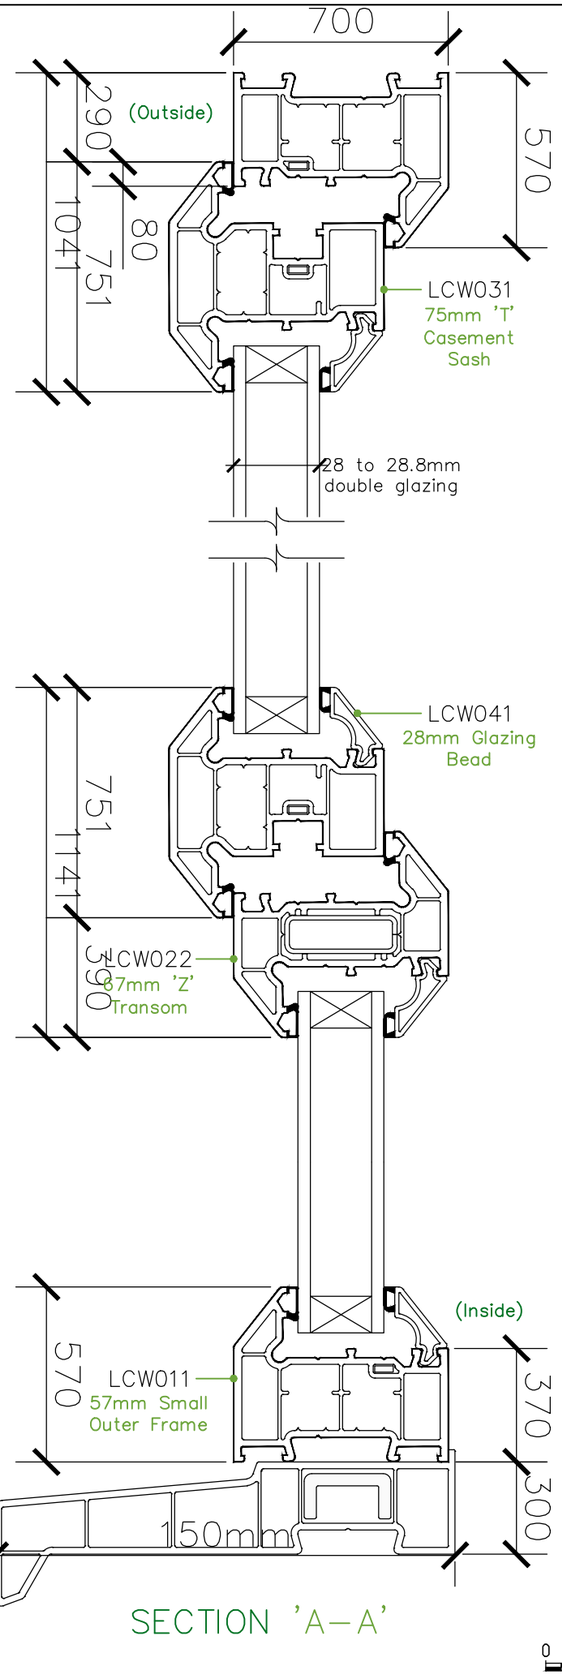

SECTION 'A–A'

0 20 40

IMPORTANT NOTE:

ALL DIMENSIONS AND LEVELS SHOWN ON THIS DRAWING ARE TO BE CHECKED BY THE CONTRACTOR/ MANUFACTURER PRIOR TO THE COMMENCEMENT OF ANY WORKS ON SITE OR THE MANUFACTURE OF ANY SITE COMPONENTS.


THIS DRAWING IS NOT TO BE SCALED.

DIMENSIONS ARE INDICATED IN MILLIMETRES UNLESS CLEARLY STATED OTHERWISE.

COPYRIGHT OF THIS DRAWING BELONGS SOLELY TO CUBE PSL.

LIMITATIONS & THIRD PARTY CLAUSE:

WHERE PARTS OF THE PROPERTY WERE COVERED OR INACCESSIBLE AT TIME OF SURVEY POSITIONS OF ELEMENTS ARE MARKED "ASSUMED" ACCORDINGLY.

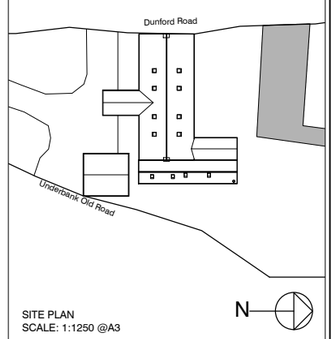

SITE PLAN
SCALE: 1:1250 @A3

REV	DETAILS	DATE

REVISIONS

CLIENT
premier ESTATES

PROJECT
Millbrook, Underbank Old Road
Holmfirth
HD9 1AS

DRAWING TITLE
Detail NWT1

DRAWN BY	CHECKED BY
LW	AW
DATE	SCALE
16.10.25	1:20 @ A3

DRAWING NO
CPS 25 156 3000

cube.
Project Management | Building Surveyors
Heritage Consultants | Design Services
502 Birchwood One | Dewhurst Road | Warrington | WA3 7GB
t: 01925 831 710
e: admin@cubepsl.co.uk | w: www.cubepsl.co.uk