
Only figured dimensions should be used.

Scaled dimensions should be checked with the Architect.
This drawing together with the design, is the property and copyright of the Architect and must not be reproduced without written permission

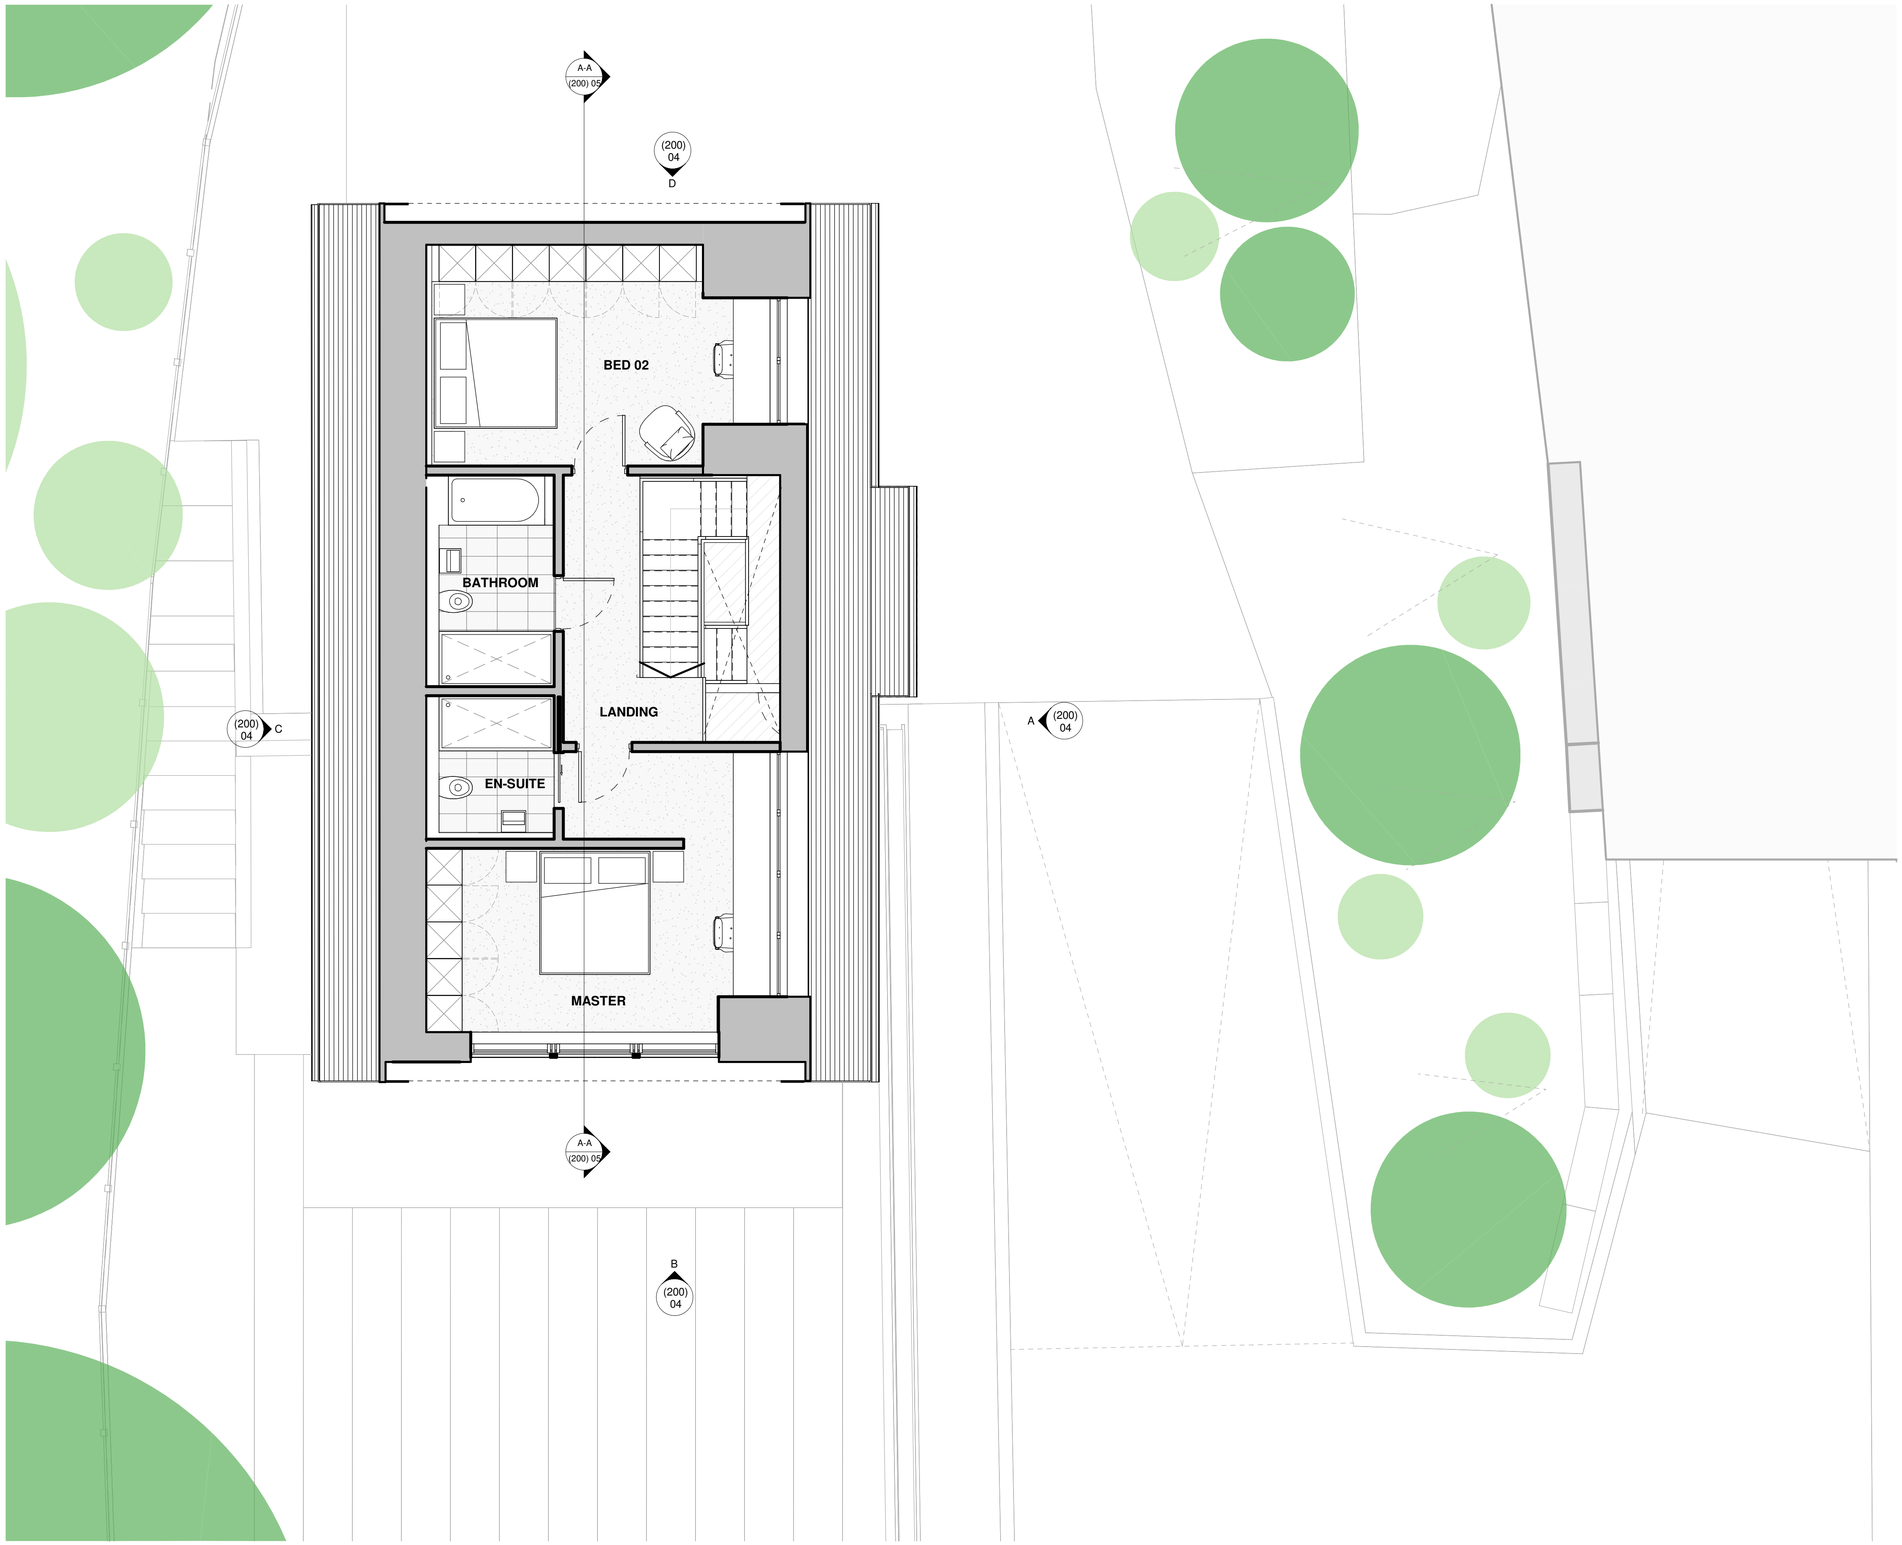


# PROPOSED FIRST FLOOR PLAN
1 : 50

| rev | description | drwn | auth | date |
|---|---|---|---|---|

DO NOT SCALE OFF THIS DRAWING

ACUMEN
Designers & Architects
acumenarchitects.co.uk 01484 546 000
Headrow House, Old Leeds Road, Huddersfield, Huddersfield HD1 1SG

Client: Ms L Buckley

Project: Bell Cabin, Earsheaton, Dewsbury

| Project No | Drawing No | Rev |
|---|---|---|
| 2838 | (200) 03 | |

Description: PROPOSED FIRST FLOOR PLAN

| Scale | Date Drawn | Drawn By | Authorised By |
|---|---|---|---|
| 1 : 50 @ A1 | 05/12/25 | EP | JC |

Purpose of Issue
Planning ● Building Regs ○ Tender ○ Construction ○ Comment ○ Info ○