
N


Use figured dimensions only. DO NOT SCALE.
All dimensions are in millimetres unless noted otherwise.
All levels are in metres above ordnance datum unless noted otherwise.
This drawing must be read in conjunction with all other relevant drawings and specifications from the Architect and other consultants.
© KUFIC 2026

NOTES:

KEY

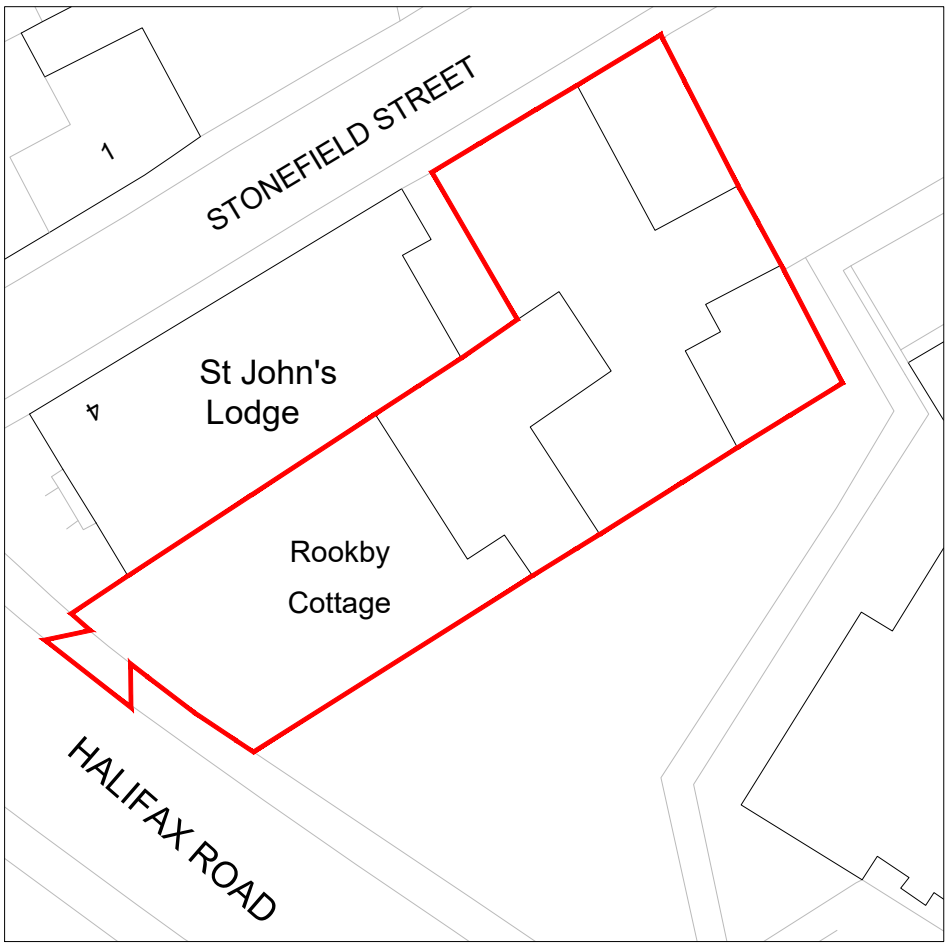

EXISTING SITE PLAN
1:500@A3

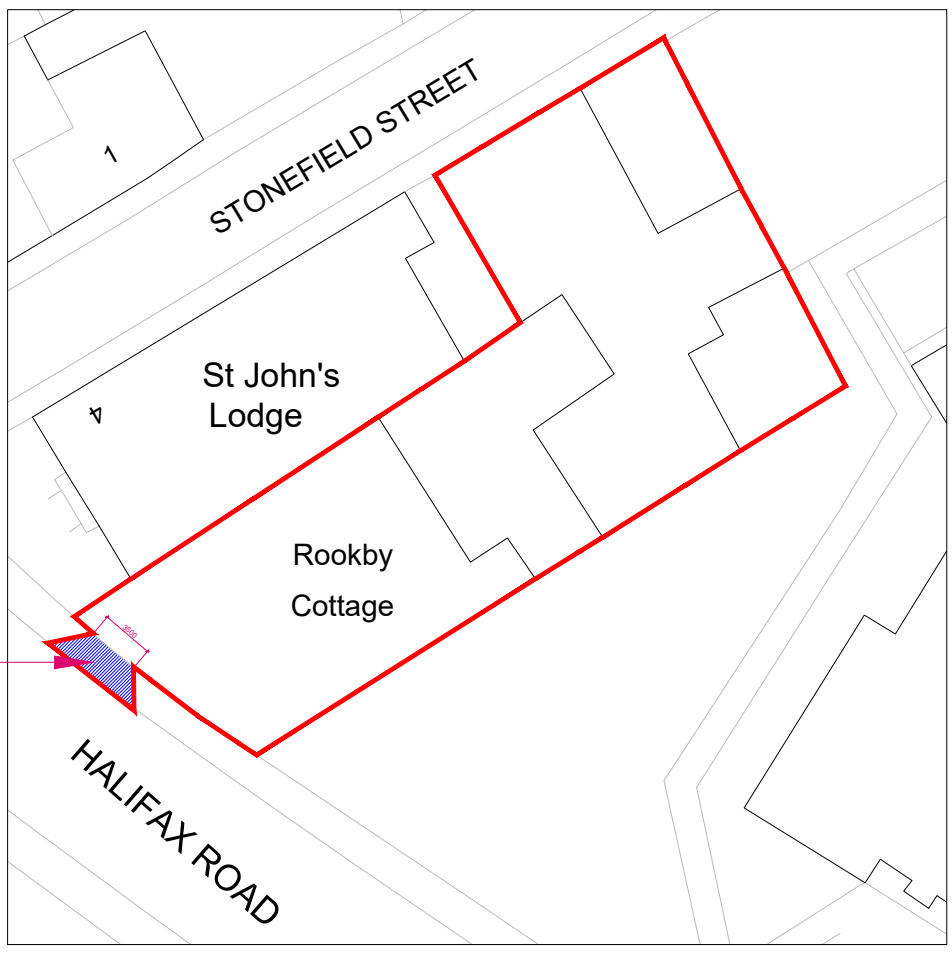

PROPOSED SITE PLAN
1:500@A3

KUFIC.
ARCHITECTS

Suite 24 Batley Business Park,
Technology Drive,
Batley WF17 6ER

Tel: 01924 694 404
info@kufic.co.uk
www.kufic.co.uk

© Kufic Architects 2025

PROJECT:
ROOKBY COTTAGE, HALIFAX ROAD, DEWSBURY WF13 2BS

DRAWING TITLE:
SITE PLAN

DATE: 26/01/26 SCALE: 1:500 @ A3 DRWN BY: HD

DRAWING REF: 25348-**D02** REV: A