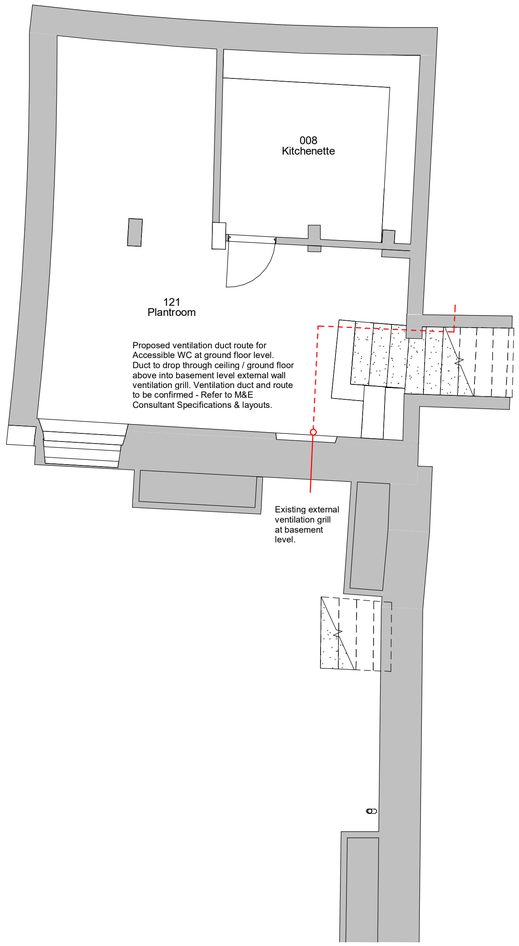


1 Proposed - Basement Plan

1 : 50

Key:

Existing Walls

Proposed Walls /Elements

GIFA 36.62m²

SCALE 1 : 50

0 1 2 3

Rev	Description	Date	Dr by	App by

original by	date created	approved by
RB	Sept 25	KD

AHR Building Consultancy Ltd
Norwich Union House
High Street
Huddersfield
HD1 2LF
United Kingdom

T +44(0)1484 537411
E huddersfield@ahr-global.com
www.ahr-global.com

client name: Kirkless Council

project: Oakwell Hall - Fabric Repairs

drawing: Proposed Basement Floor Plan

computer file: H:\BC HUD\2024\2024.00049.010 - Kirklees Council - Oakwell Hall - Fabric Repairs\07 Design\Revit\2024.00049.010 - Oakwell Hall- LBC.rvt

plot date: Sept 25

project number: 2024.00049.010

scale: As indicated@A1

drawing number: AHR-OH-00-DR-A-20-006

rev:

issue status: LBC

This drawing is to be read in conjunction with all related drawings. All dimensions must be checked and verified on site before commencing any work or producing shop drawings. The originator should be notified immediately of any discrepancy.
This drawing is copyright and remains the property of AHR.