

COPYRIGHT:
THIS DRAWING IS THE SOLE COPYRIGHT OF **TS ARCHDESIGN LTD** AND REPRODUCTION IN ANY FORM IS FORBIDDEN UNLESS PERMISSION IS OBTAINED IN WRITING. **TS ARCHDESIGN LTD** IS A TRADING NAME OF **TS ARCHDESIGN LTD**. DO NOT SCALE FROM THIS DRAWING ANY DISCREPANCIES ON SITE SHOULD BE BROUGHT TO THE ATTENTION OF **TS ARCHDESIGN LTD**. WORK AND MATERIALS MUST COMPLY WITH THE CURRENT BUILDING REGULATIONS AND CODES OF PRACTICE AND BE READ IN CONJUNCTION WITH BUILDING SPECIFICATIONS AND OTHER SUB CONTRACTORS INFORMATION. IF IN DOUBT ASK

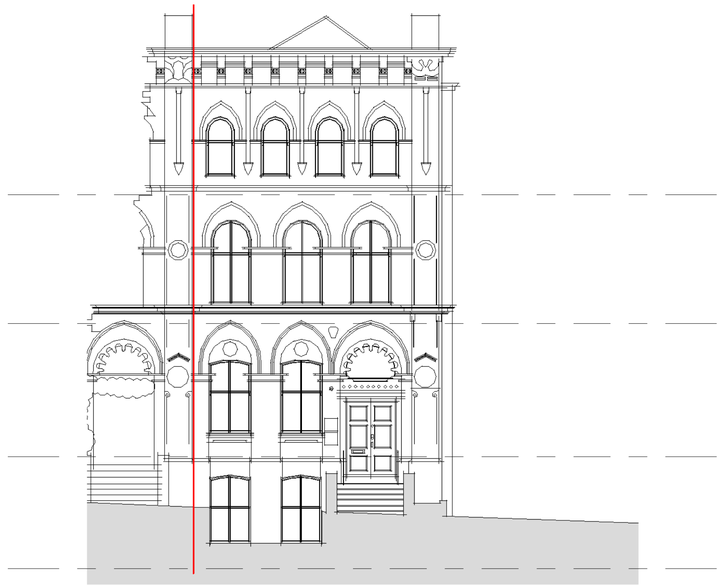

01_Proposed Front Elevation
1 : 100

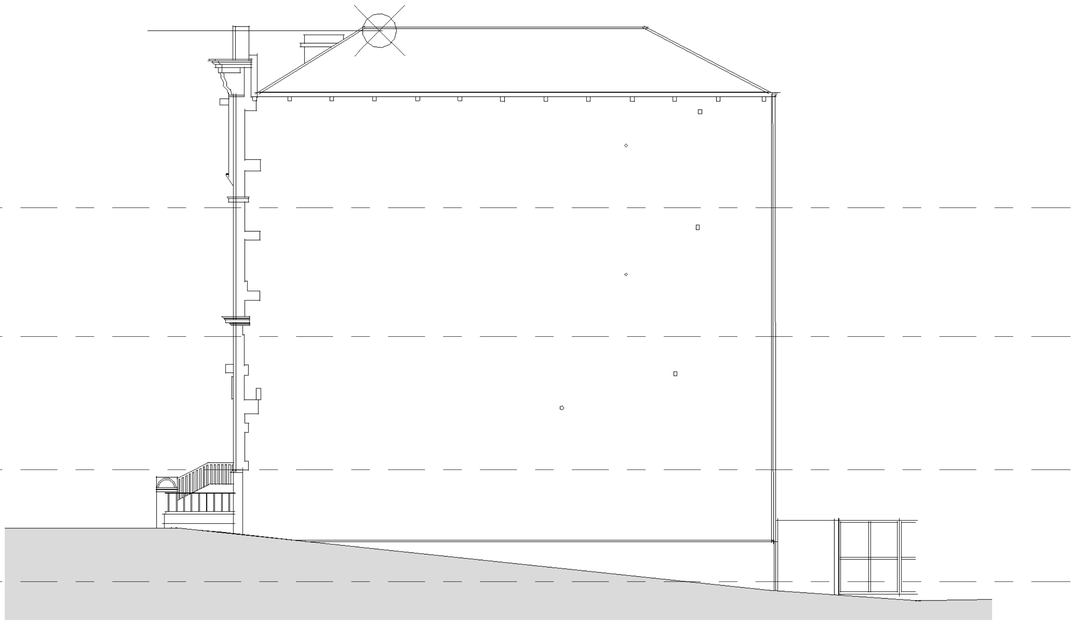

04_Proposed Side 1 Elevation
1 : 100



02_Proposed Rear Elevation
1 : 100



03_Proposed Side 2 Elevation
1 : 100

0m 2m 4m 6m 8m 10m

SCALE 1:100 @ A1-Landscape

TS ARCHDESIGN LTD

Rev	Description	Date

DRAWING TITLE:
Proposed Elevations

PROJECT DESCRIPTION:
Residential Conversion

PROJECT ADDRESS:
32 Station Rd, Batley, WF17 5SU

Pre- Application

DATE: Aug 2025 Dwg No: Rev.

SCALE: 1 : 100 @A1 25057-107