

COPYRIGHT:
THIS DRAWING IS THE SOLE COPYRIGHT OF **TS ARCHDESIGN LTD** AND REPRODUCTION IN ANY FORM IS FORBIDDEN UNLESS PERMISSION IS OBTAINED IN WRITING. **TS ARCHDESIGN LTD** IS A TRADING NAME OF **TS ARCHDESIGN LTD**. DO NOT SCALE FROM THIS DRAWING ANY DISCREPANCIES ON SITE SHOULD BE BROUGHT TO THE ATTENTION OF **TS ARCHDESIGN LTD**. WORK AND MATERIALS MUST COMPLY WITH THE CURRENT BUILDING REGULATIONS AND CODES OF PRACTICE AND BE READ IN CONJUNCTION WITH BUILDING SPECIFICATIONS AND OTHER SUB CONTRACTORS INFORMATION. IF IN DOUBT ASK

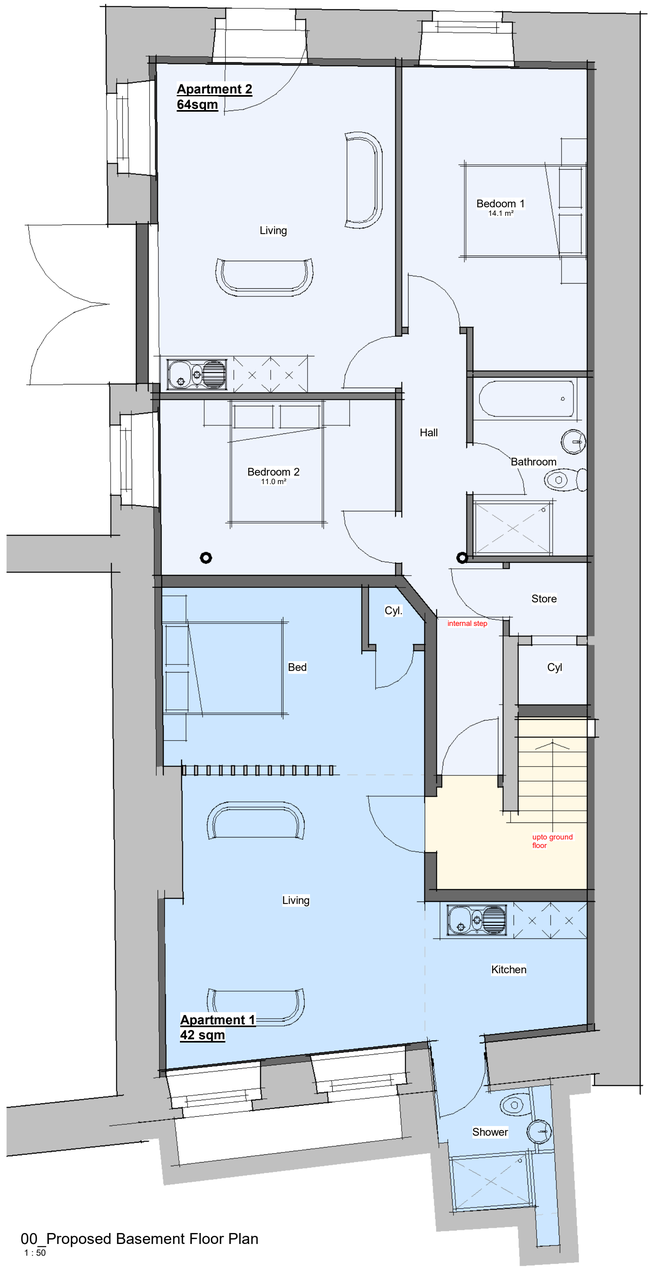

00_Proposed Basement Floor Plan
1 : 50

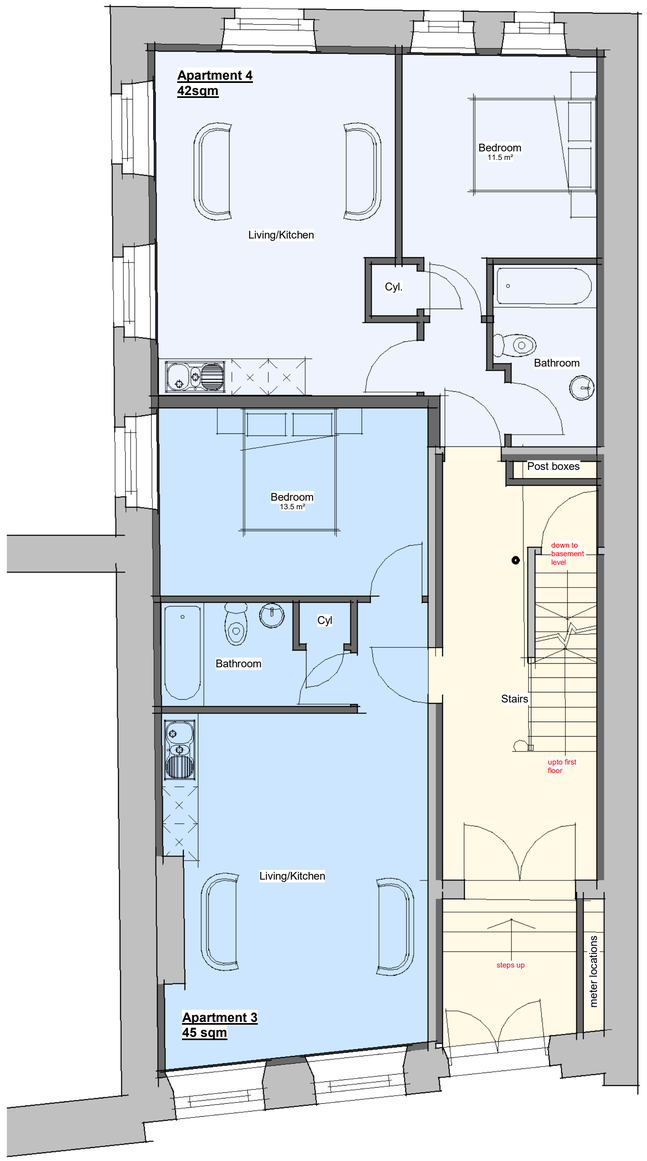

01_Proposed Ground Floor Plan
1 : 50

0m 1m 2m 3m 4m 5m

SCALE 1:50 @ A1-Landscape

TS ARCHDESIGN LTD

Rev	Description	Date

DRAWING TITLE:
Proposed Basement and Ground Floor Plan

PROJECT DESCRIPTION:
Residential Conversion

PROJECT ADDRESS:
32 Station Rd, Batley, WF17 5SU

information Only

DATE: Aug 2025 Dwg No: Rev.

SCALE: 1 : 50 @A1 25057-102