This drawing along with the design is property and copyright of Hill Rise Architecture Ltd. and shall not be reproduced without express written consent.

This drawing should be read in conjunction with associated drawings, specifications and other consultant information.

Only figured dimensions should be used, any dimensions should be site checked prior to construction.

Any discrepancies shall be reported to the architect. If in doubt - ask.

0 1 2 3 4 5
GRAPHIC SCALE: 1:50

0 1 2 3 4 5 10
GRAPHIC SCALE: 1:100


0 4 8 12 16 20
GRAPHIC SCALE: 1:200

Volumes-


Existing hipped roof - 50m³
Total completed volume - 88m³
Change - 38m³




SKETCH FRONT ELEVATION 1:100

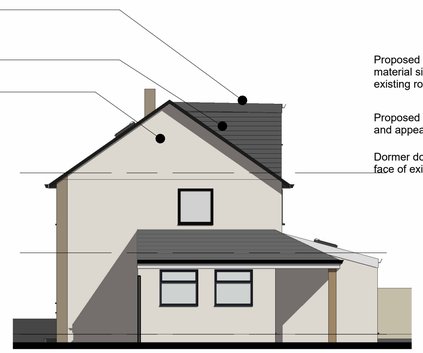


SKETCH WEST SIDE ELEVATION 1:100

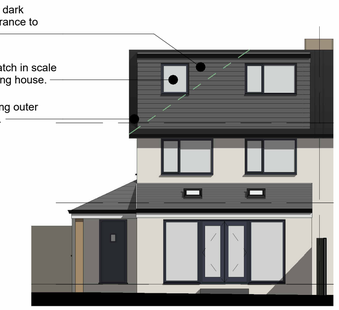


SKETCH REAR ELEVATION 1:100

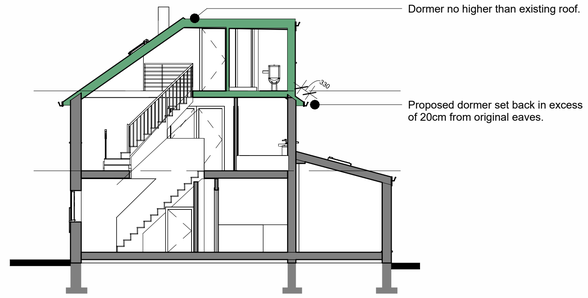


SKETCH CROSS SECTION 1:100

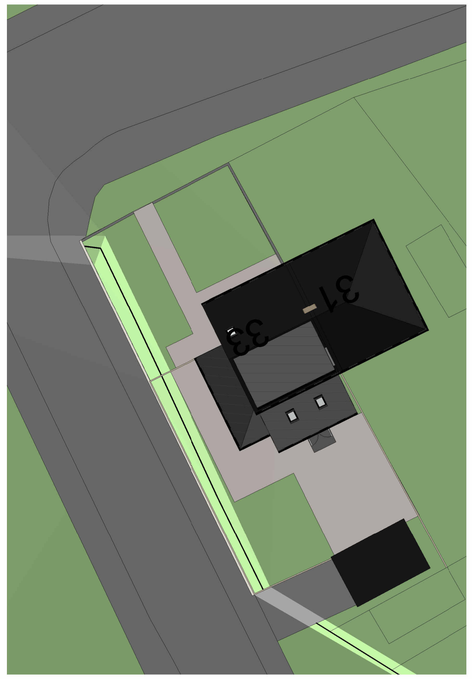


SKETCH SITE PLAN
1:200

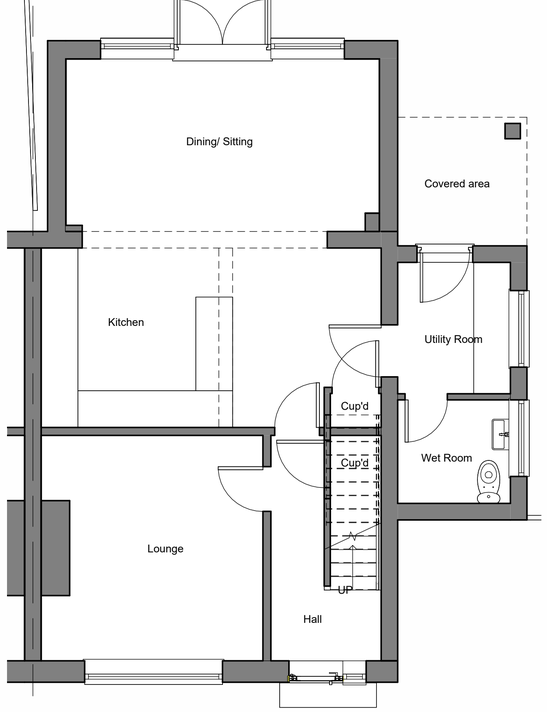

SKETCH GROUND FLOOR PLAN (UNCHANGED)
1:50

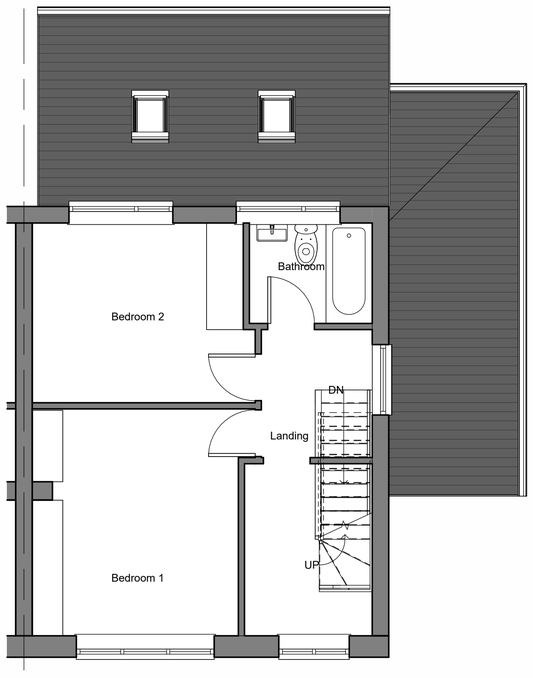

SKETCH FIRST FLOOR PLAN
1:50

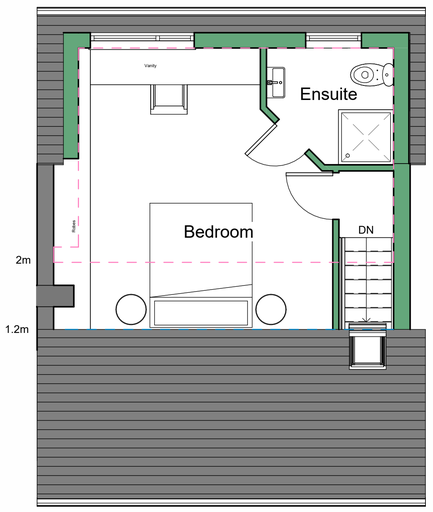

SKETCH ATTIC FLOOR PLAN
1:50

Rev No.	Description	Drawn:	Date
P1	Drawing revised following client comment.	JF	12.02.2026
P0	Drawing issued for comment.	JF	10.02.2026

HILL RISE ARCHITECTURE

Client
Mr M Horrocks

Project
33 Meltham Road, Honley

Drawing Title
Proposed Plans, Elevations & Section

Drawing No		Rev No
2025180/102		P1
Scale	**Date Drawn**	**Drawn By**
As indicated @ A1	Feb'26	JF

Purpose of Issue
PLANNING

hello@hillrisearchitecture.co.uk hillrisearchitecture.co.uk
+44(0)7356 048 202 Hill Rise, 1-3 Chapel Lane, HD8 9SP

RIBA Chartered Architect
arb Architects Registration Board