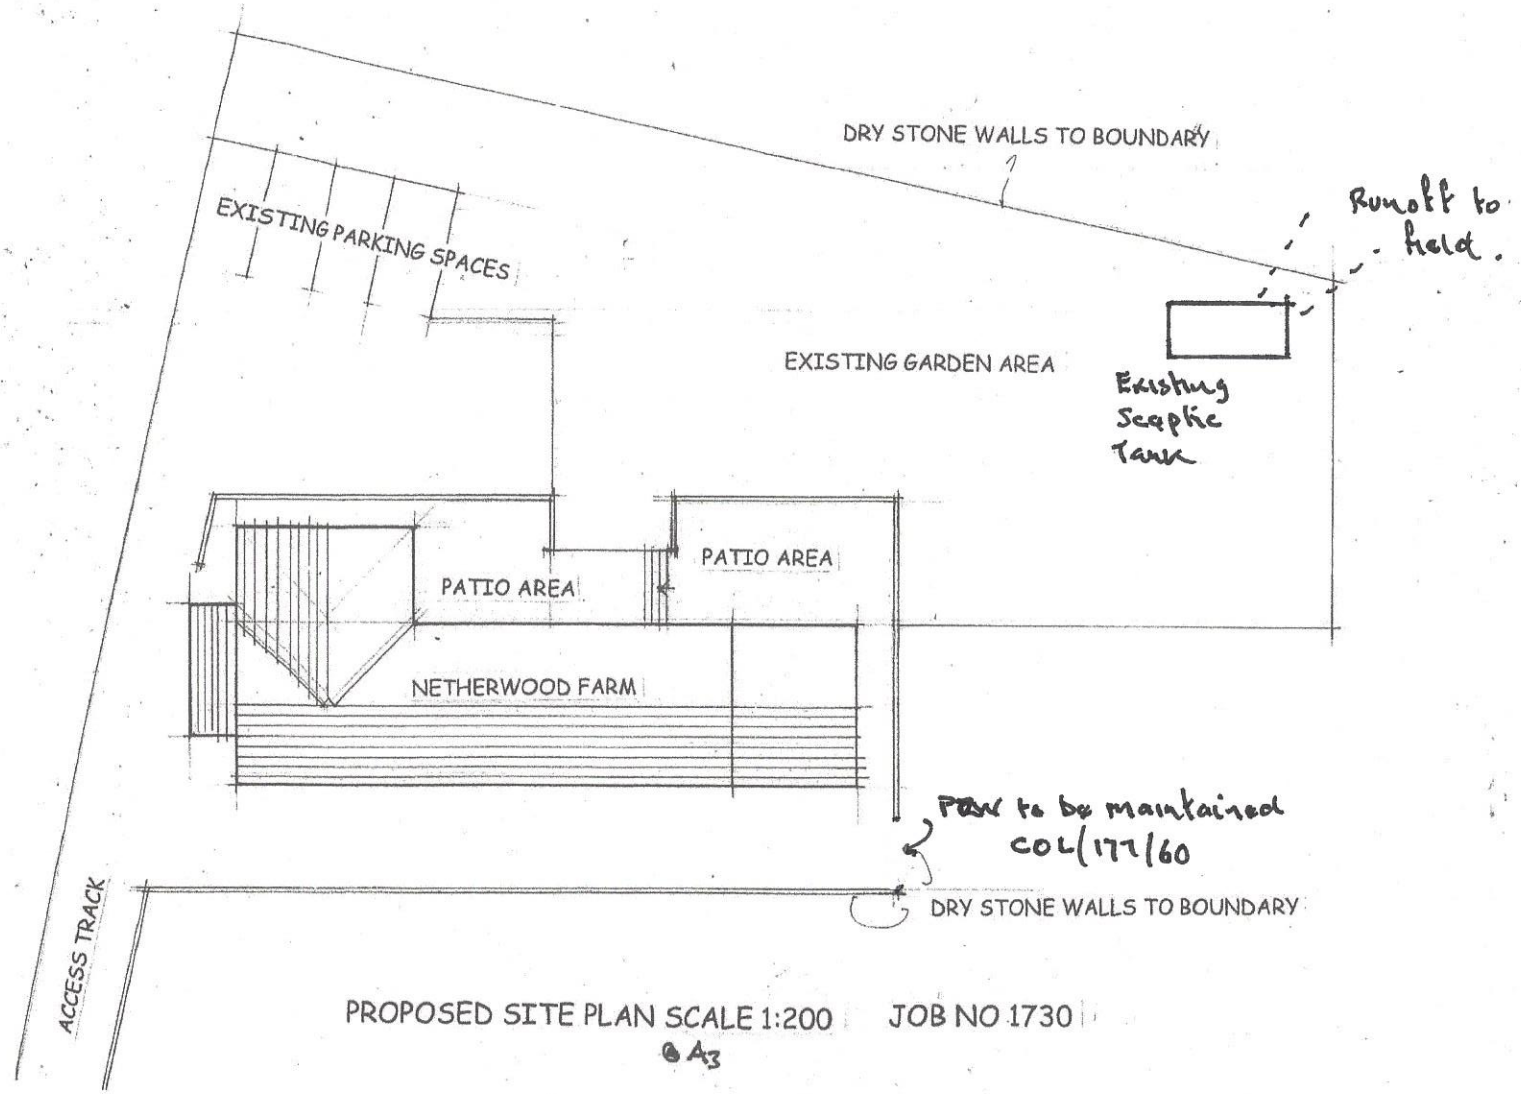


PROPOSED SITE PLAN SCALE 1:200 JOB NO 1730

@ A3