

IF IN ANY DOUBT PLEASE ASK THE ARCHITECT FOR CLARIFICATION.

DO NOT SCALE FROM DRAWING. ALL DIMENSIONS TO BE CHECKED ON SITE

THE COPYRIGHT FOR THESE DRAWINGS REMAINS THE PROPERTY OF THE ARCHITECT, THEY MUST NOT BE REPRODUCED IN ANY WAY WITHOUT THE ARCHITECTS PRIOR WRITTEN CONSENT.

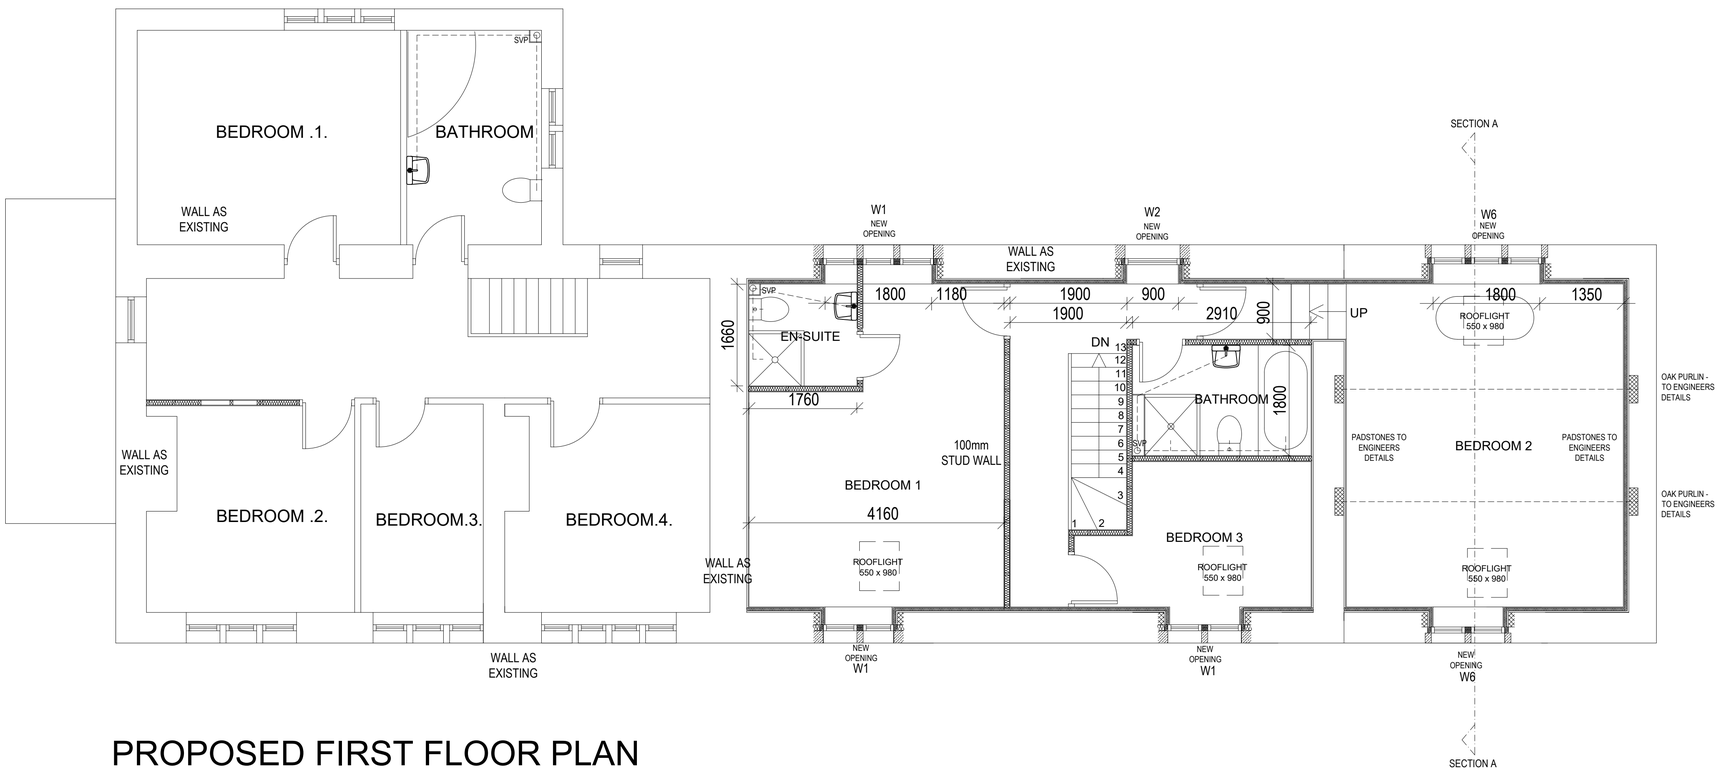

PROPOSED FIRST FLOOR PLAN

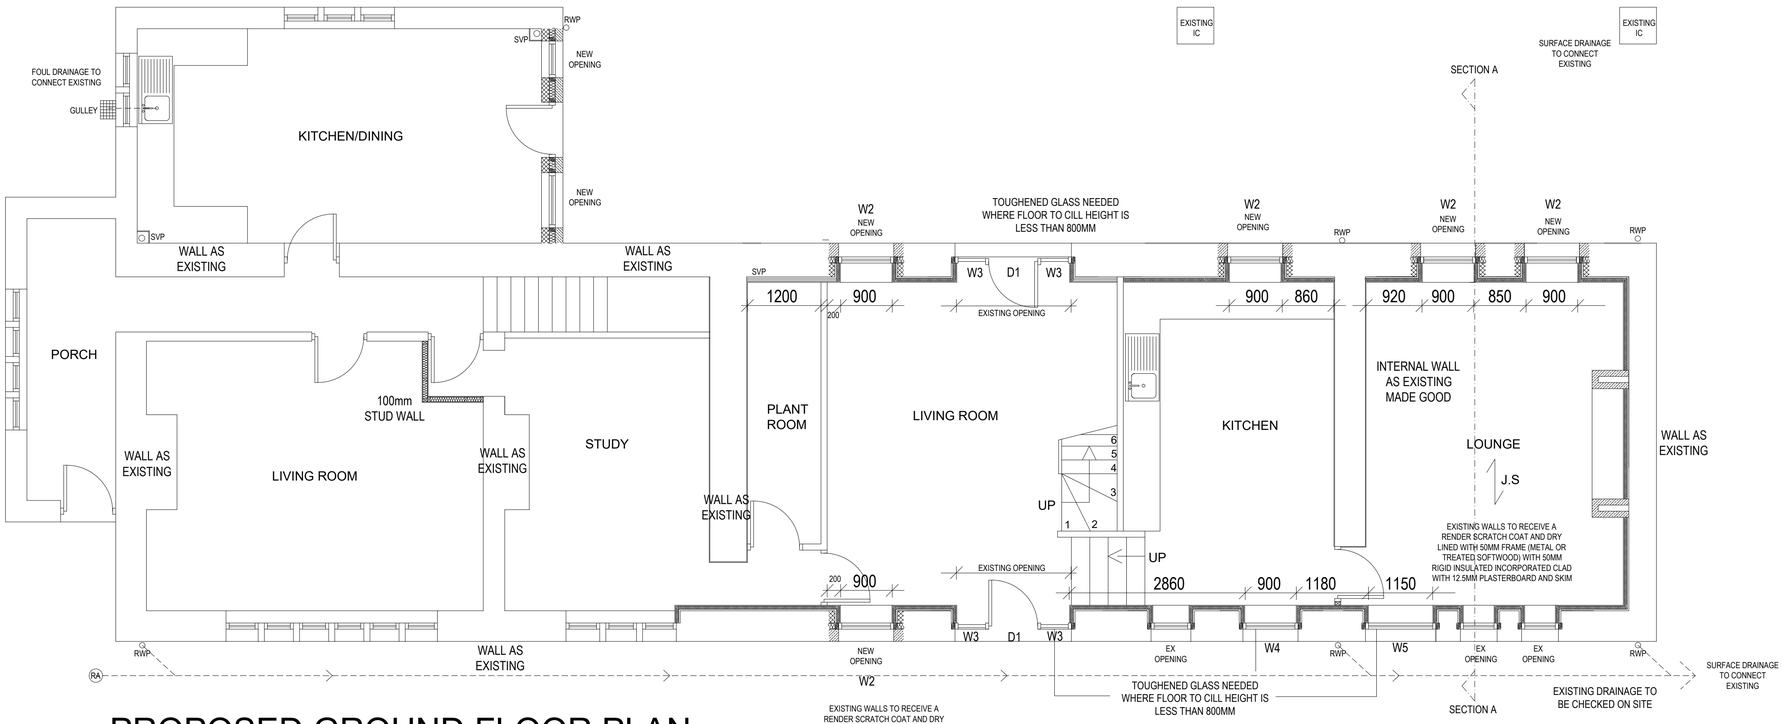

PROPOSED GROUND FLOOR PLAN

WINDOW SCHEDULE	
OPENING	STRUCTURAL OPENING (W x H)
W1	3 No. 1800 x 1200
W2	8 No. 700 x 900
W3	4 No. 500 x 2100
W4	1 No. 900 x 1700
W5	1 No. 1150 x 1700
W6	2 No. 1800 x 700
W7	(ROOF WINDOWS) 4 No. 550 x 980
D1	2 No. 900 x 2100

NORTHERN DESIGN (OLDHAM)
Chartered Architects

17 STATION LANE
GROTTON
OLDHAM
OL4 5QY
TEL 07753859616

CLIENT
MR & MRS L ROBERTS

PROJECT
PROPOSED BARN CONVERSION
NETHERWOOD FARM
MARSDEN

DRAWING TITLE
PROPOSED DETAILED PLANS

Rev.	Notes	Date	Drawn
A	RESUBMISSION	01.26	A.D.
B	REVISED LAYOUT	07.26	A.D.
C	PLANNING	07.26	A.D.
D	PLANNING	08.26	A.D.
SCALE 1:50 AT A1		07/20	MG

PROJECT No.	DRAWING No.	Rev.
1730	03	D