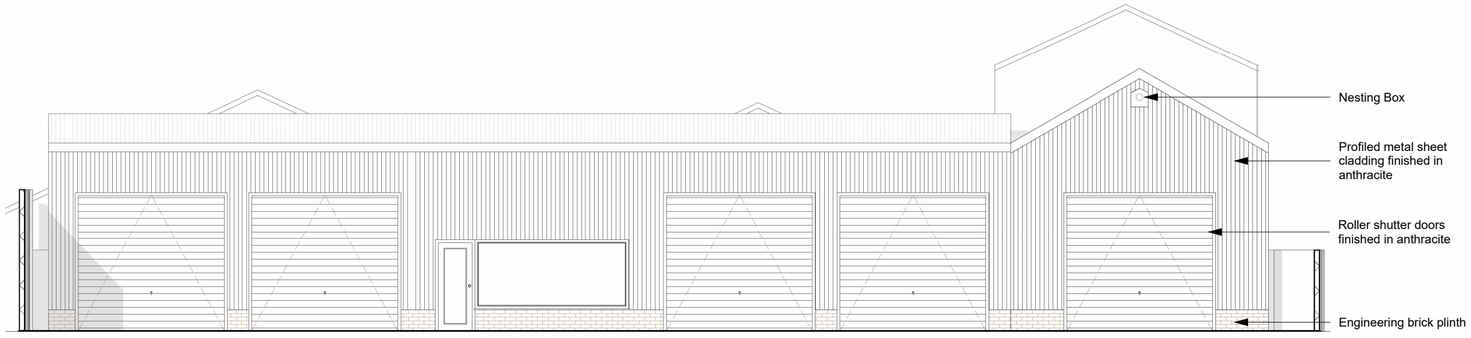

1 South Elevation - Proposed

1 : 100

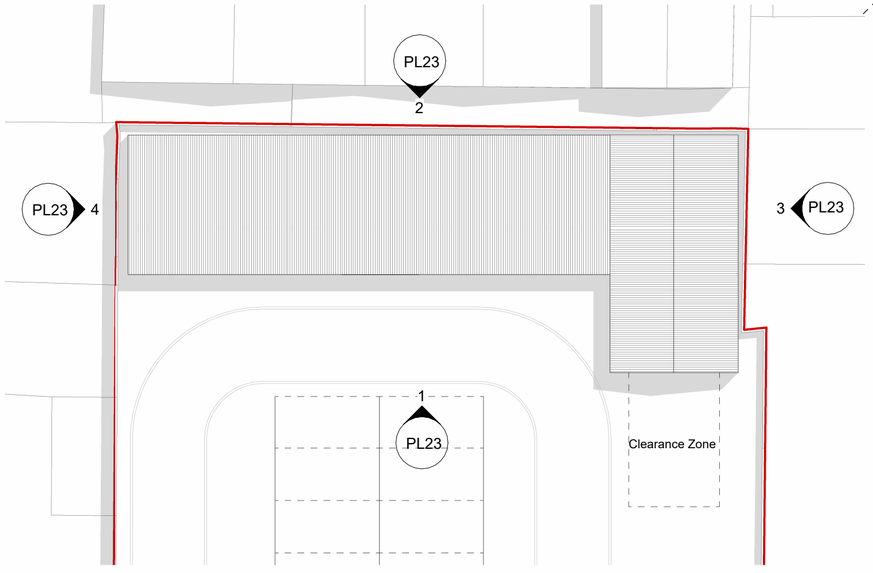

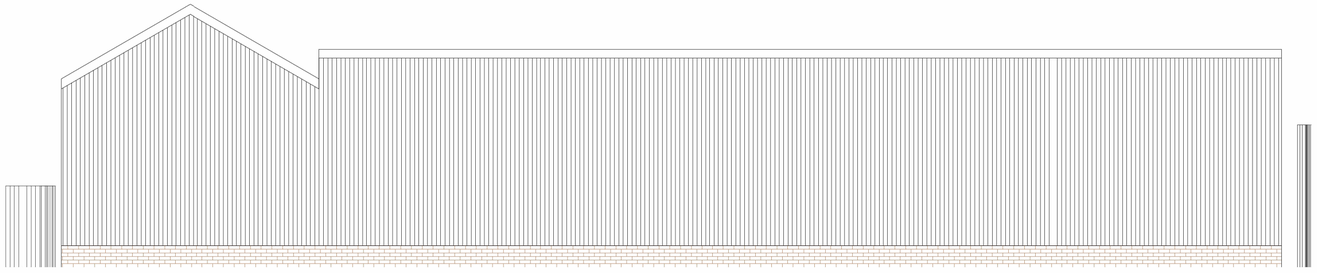

2 North Elevation - Proposed

1 : 100

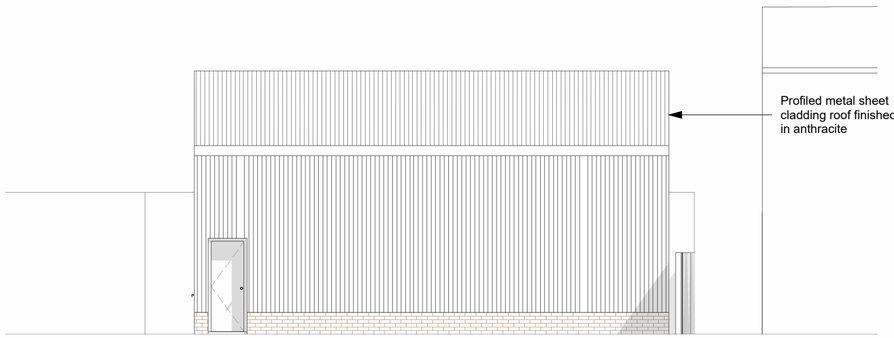

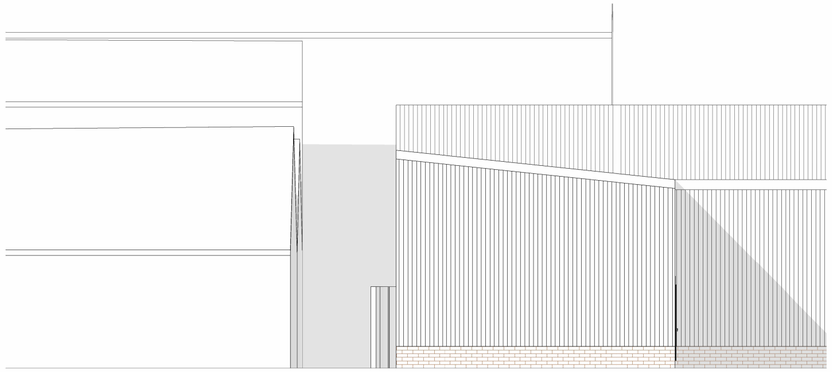

3 East Elevation - Proposed

1 : 100

4 West Elevation - Proposed

1 : 100

0 1.0 2.0 3.0 4.0 5.0 7.0m

The copyright of this drawing is vested with Novl Studio and must not be copied or reproduced without the consent of the company.

Rev.	Description	Date	Drawn	Chk.

Client
Haseeb Khalid

Project
52 Halifax Road, Liversedge

Drawing Title
Proposed Elevations

Drawing Status
PLANNING

NOVL STUDIO

Drawing No.	Revision
25-005-PL23	

Drawn	Checked	Paper Size	Scale	Date
AA	AA	A2	As indicated	01/29/26