Only figured dimensions should be used.

Scaled dimensions should be checked with the Architect.
This drawing together with the design, is the property and copyright of the Architect and must not be reproduced without written permission



EXISTING NORTH ELEVATION
1 : 100




EXISTING SOUTH ELEVATION
1 : 100




EXISTING EAST ELEVATION
1 : 100




EXISTING WEST ELEVATION
1 : 100

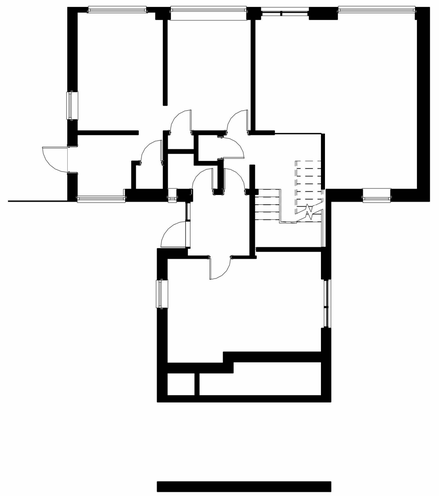

EXISTING GROUND FLOOR
1 : 100

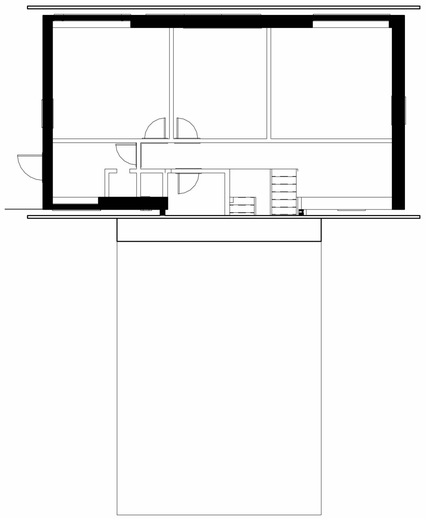

EXISTING FIRST FLOOR
1 : 100

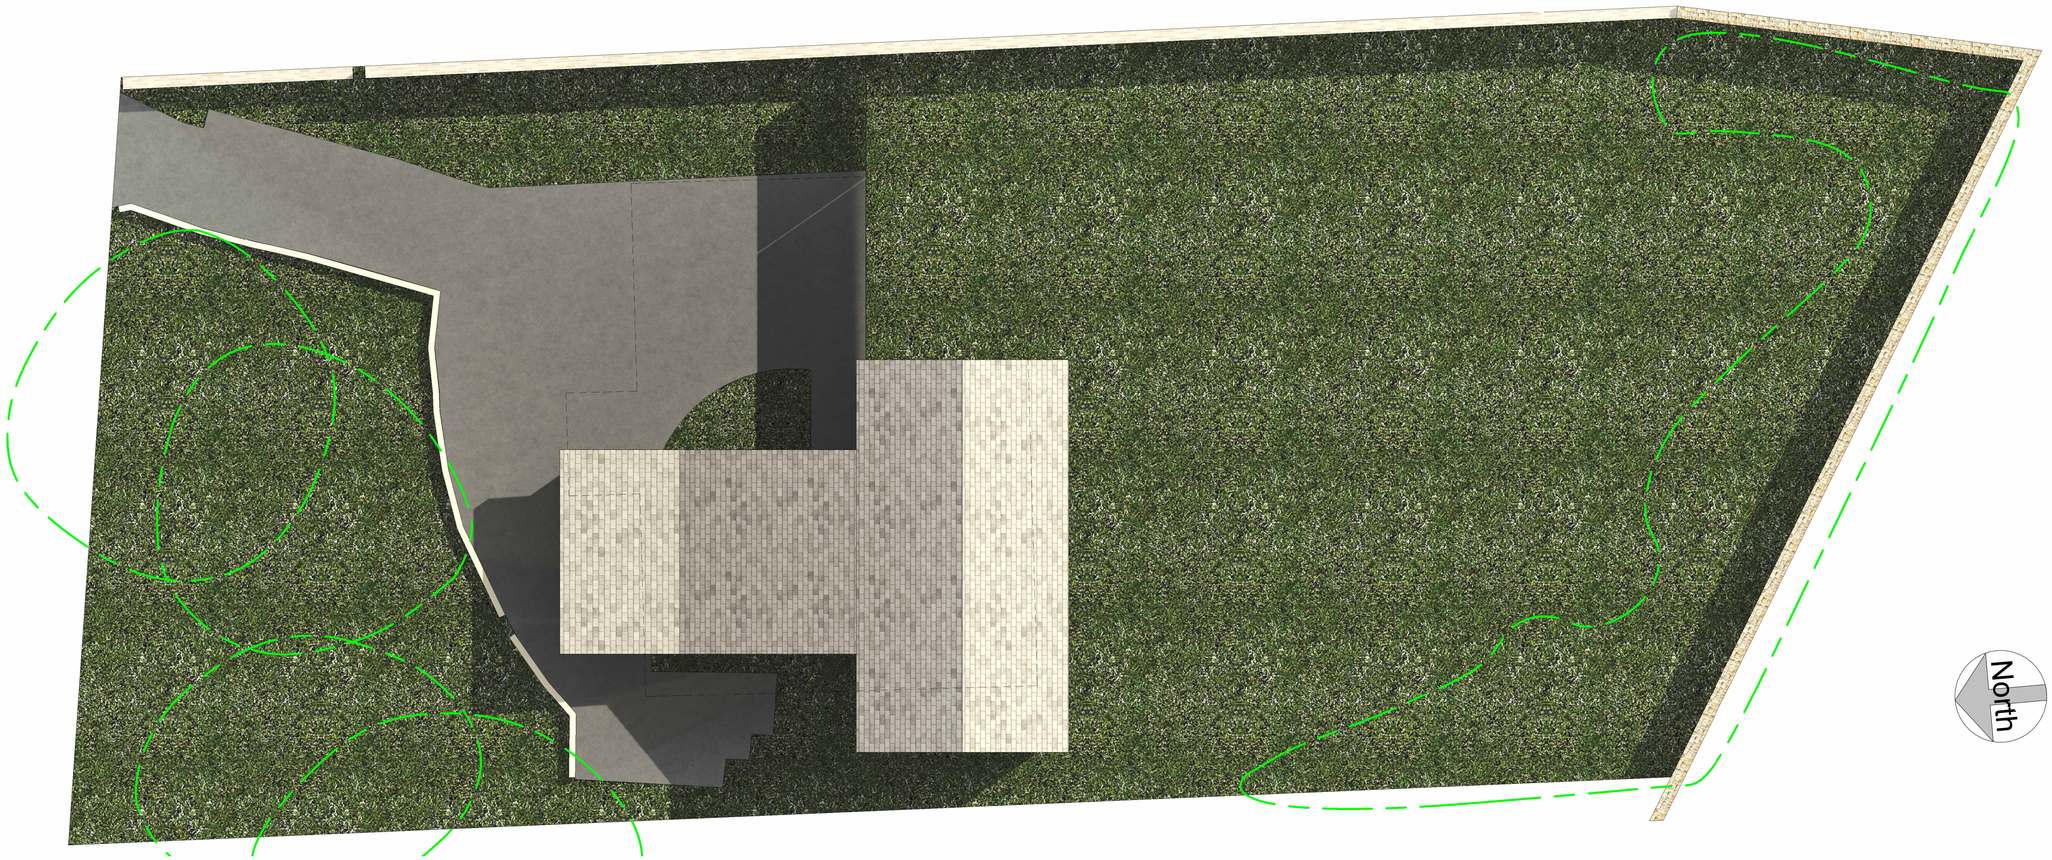

EXISTING SITE PLAN
1 : 100

0 1 2 3 4 5 10
GRAPHIC SCALE: 1:100

rev	description	drwn	auth	date

DO NOT SCALE OFF THIS DRAWING

ACUMEN
Designers & Architects
acumenarchitects.co.uk 01484 546 000
Headrow House, Old Leeds Road, Huddersfield, Huddersfield HD1 1SG

Client: ACUMEN

Project: 259 BIRKBY RD

Project No	Drawing No	
2811	(100)01	

Description: EXISTING PLANS, ELEVATIONS AND SITE PLAN

Scale	Date Drawn	Drawn By	Authorised By
1 : 100 @ A1	FEB 26	MC	JC

Purpose of Issue
Planning ● Building Regs ○ Tender ○ Construction ○ Comment ○ Info ○