

Only figured dimensions should be used.

Scaled dimensions should be checked with the Architect.
This drawing together with the design, is the property and copyright of the Architect and must not be reproduced without written permission


0 1 2 3 4 5 10
GRAPHIC SCALE: 1:100

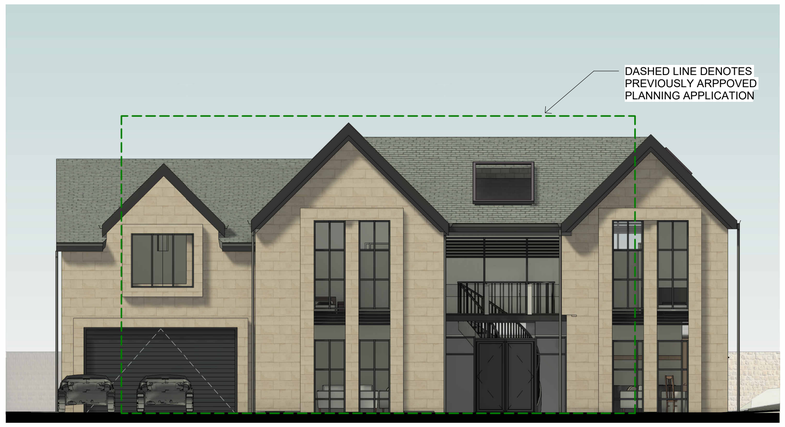

PROPOSED NORTH ELEVATION
1 : 100

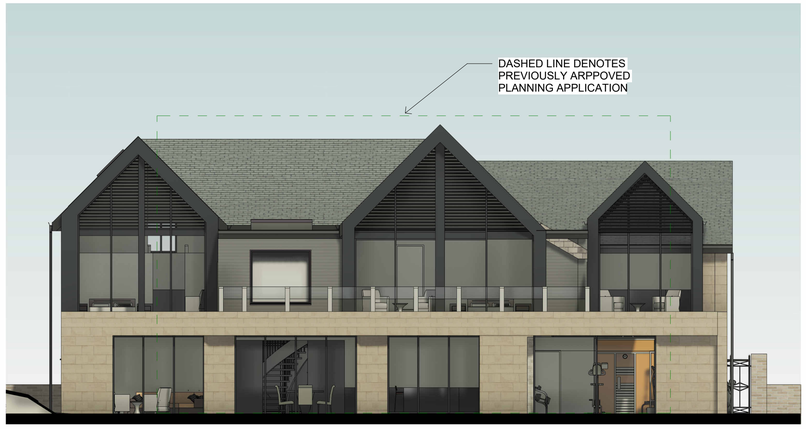

PROPOSED SOUTH ELEVATION
1 : 100

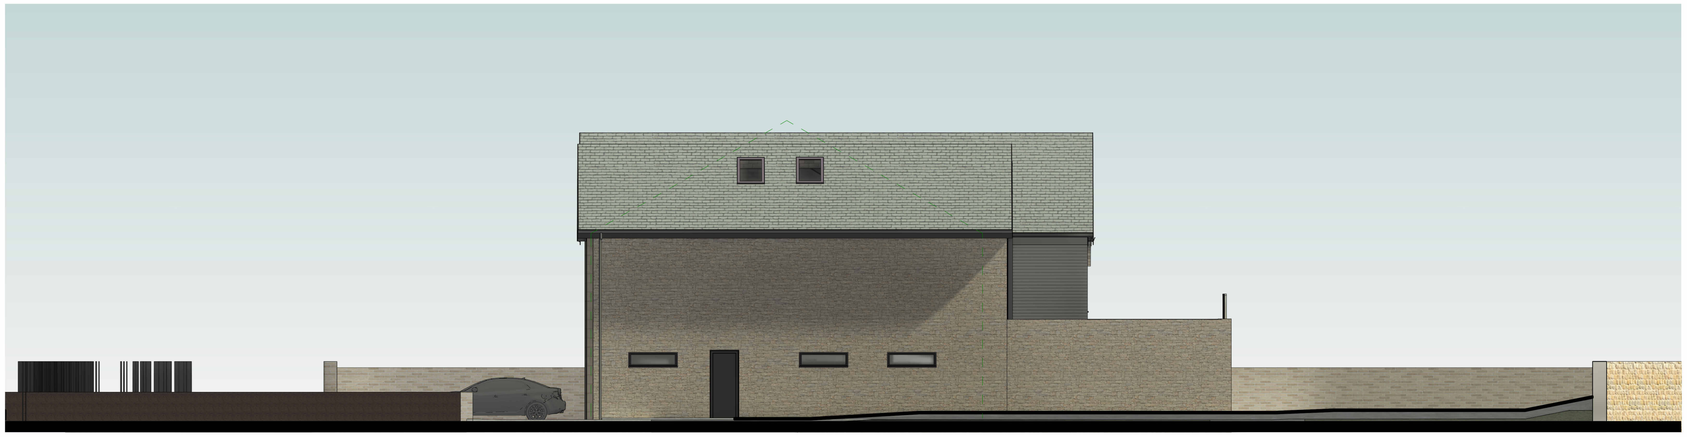

PROPOSED EAST ELEVATION
1 : 100



PROPOSED WEST ELEVATION
1 : 100

rev	description	drwn	auth	date
A	Amended proposal per LPA comments	AO	JC	18.05.26

DO NOT SCALE OFF THIS DRAWING

ACUMEN
Designers & Architects
acumenarchitects.co.uk 01484 546 000
Headrow House, Old Leeds Road, Huddersfield, Huddersfield HD1 1SG

Client: ACUMEN

Project: 259 BIRKBY RD

Project No	Drawing No	
2811	(100)04	A

Description: PROPOSED ELEVATIONS

Scale	Date Drawn	Drawn By	Authorised By
1 : 100 @ A1	FEB 26	AO	JC

Purpose of Issue
Planning ● Building Regs ○ Tender ○ Construction ○ Comment ○ Info ○