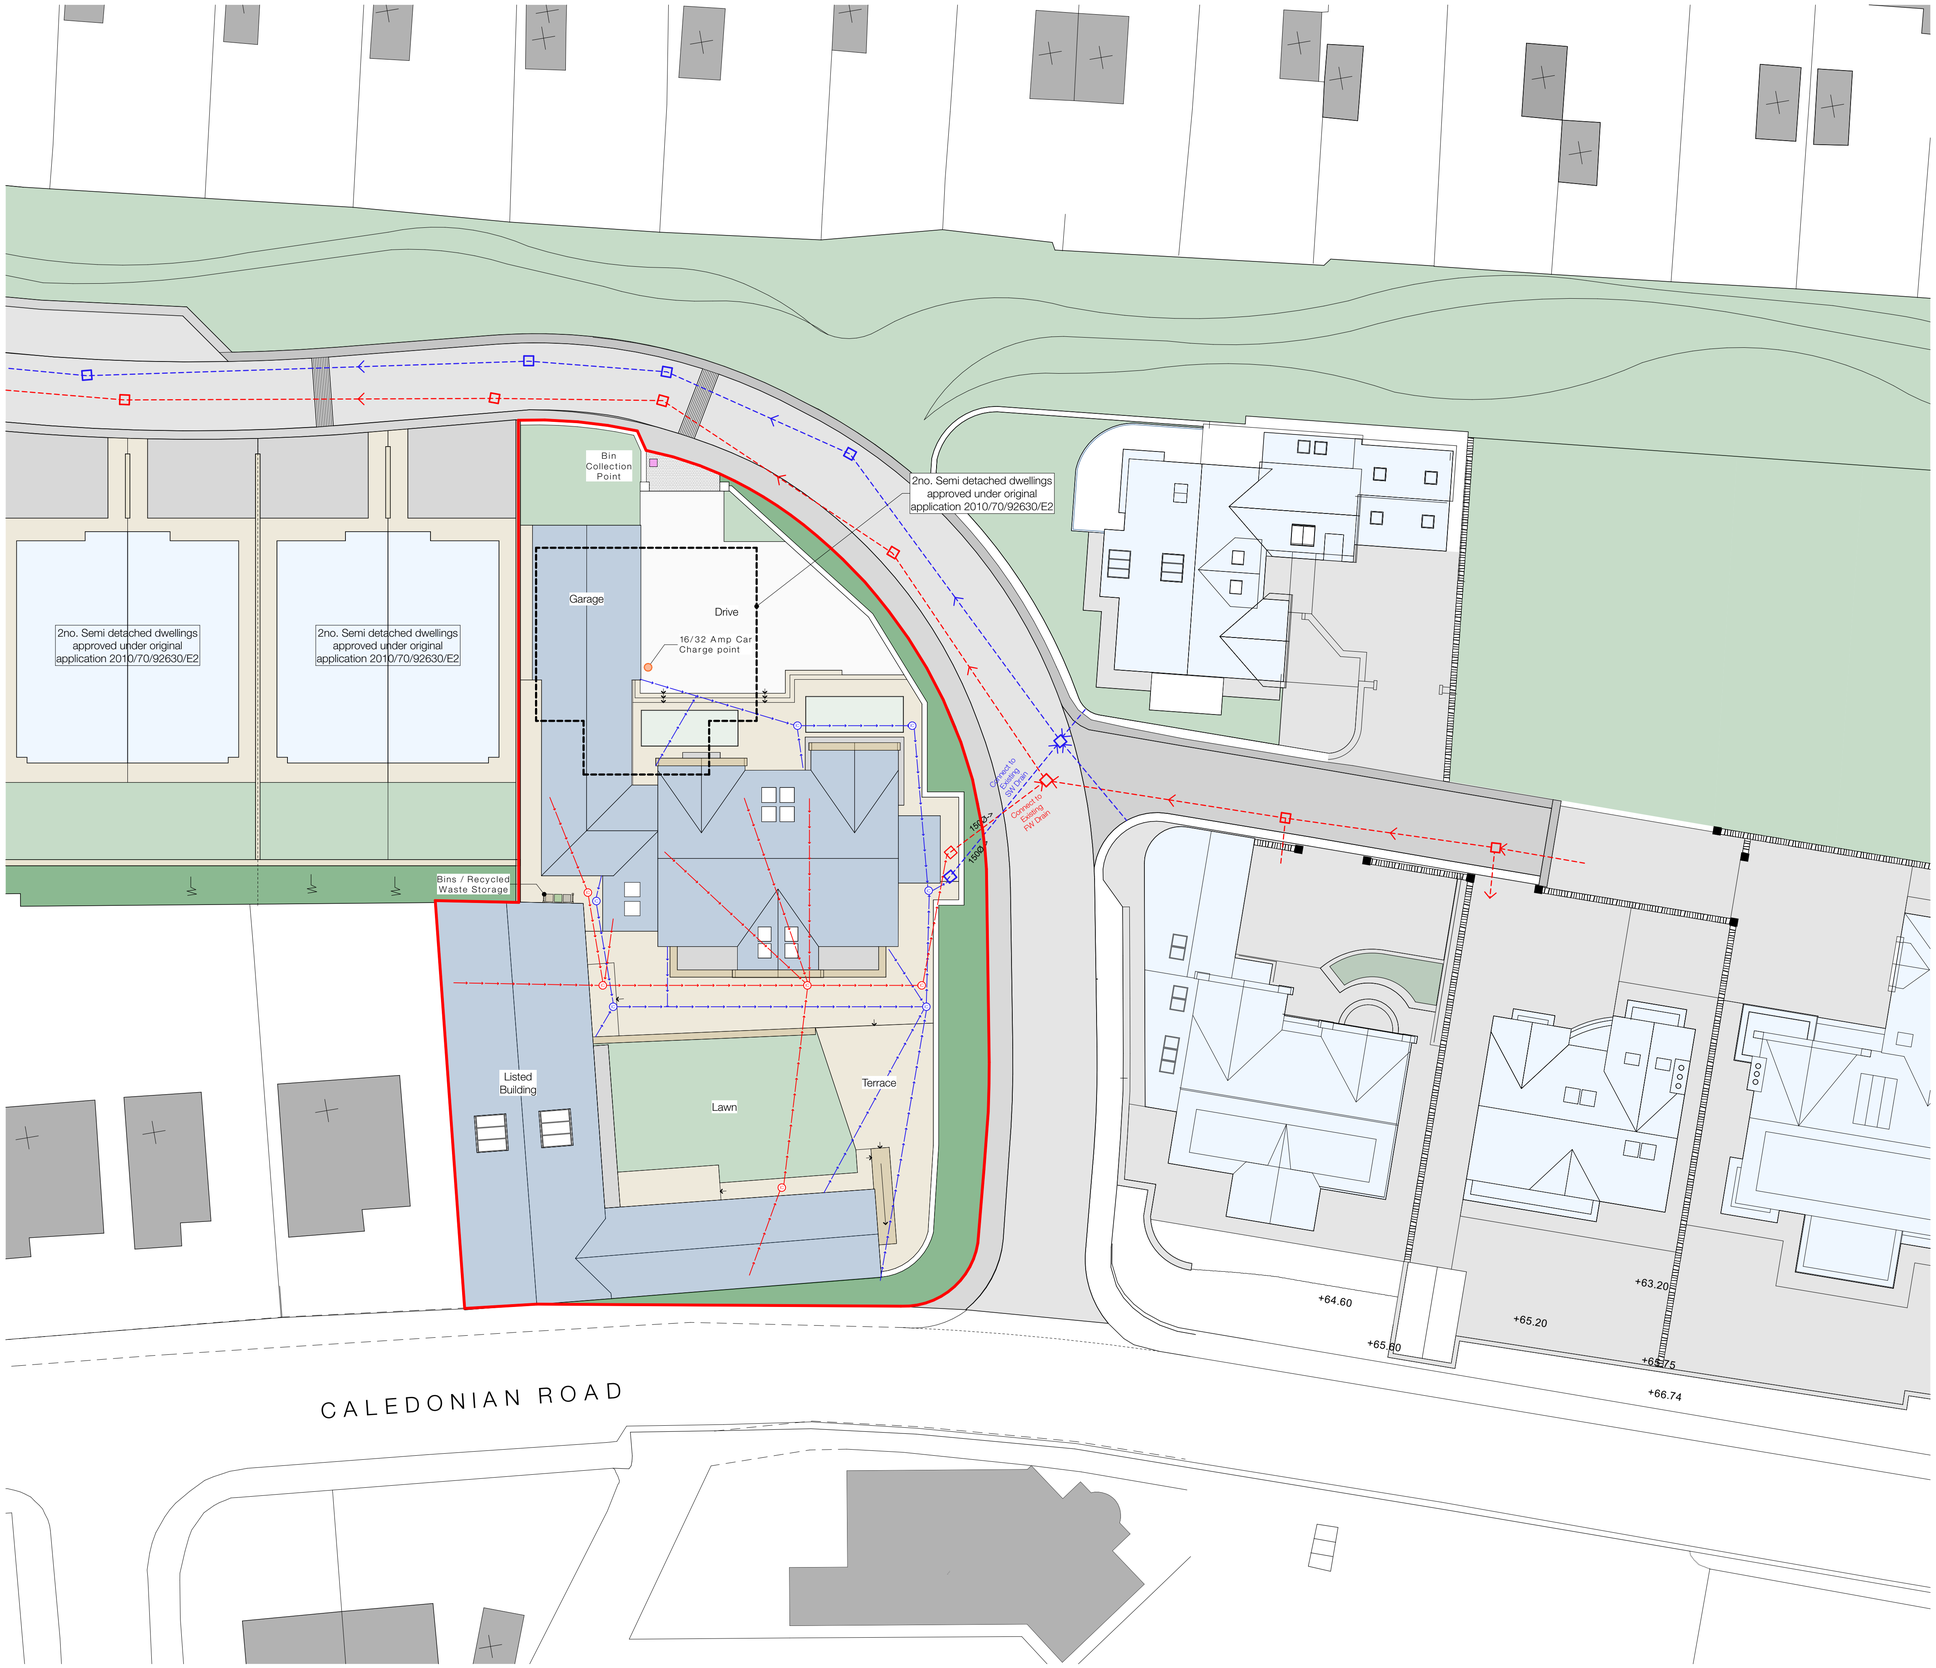


Proposed Site Plan - 1:200

Notes

Do not scale from drawing, use figured dimensions only.

All dimensions must be checked and verified on site prior to commencement of work and Architect to be notified of any discrepancies.

This drawing is intended to permit overall scheme proposals only and cannot be used for construction purposes without further information.

Rev	Description	Drawn	Date
A	Red line boundary added	MJN	09.12.25
B	Drainage, bins and car charge point added	MJN	16.02.26

Key:

- Foul Drainage
- Surface Water Drainage
- Bin Collection Point
- 16/32 Amp Car Charge point

N

Scale 1:200
0 6 12m

Client
Savile Developments Ltd.

Site Address
Headfield Farm, Manor Avenue, Savile Town, Dewsbury, WF12 9FB

Project Description
New Detached Dwelling with Barn Conversion Leisure Annexe

Status
Planning

Date	Drawn	Checked
June 2025	MJN	

Drawing
Proposed Site Plan

Scale @ A1
1:200

Drawing No.
3637 (0-) 01

Revision
B

ONE17 DESIGN
THE DYEHOUSE, ARMITAGE BRIDGE
HUDDERSFIELD, WEST YORKS HD4 7PD
T 01484 668000 E SOLUTIONS@ONE17DESIGN.COM
ONE17DESIGN.COM