
Only figured dimensions should be used.

Scaled dimensions should be checked with the Architect.
This drawing together with the design, is the property and copyright of the Architect and must not be reproduced without written permission

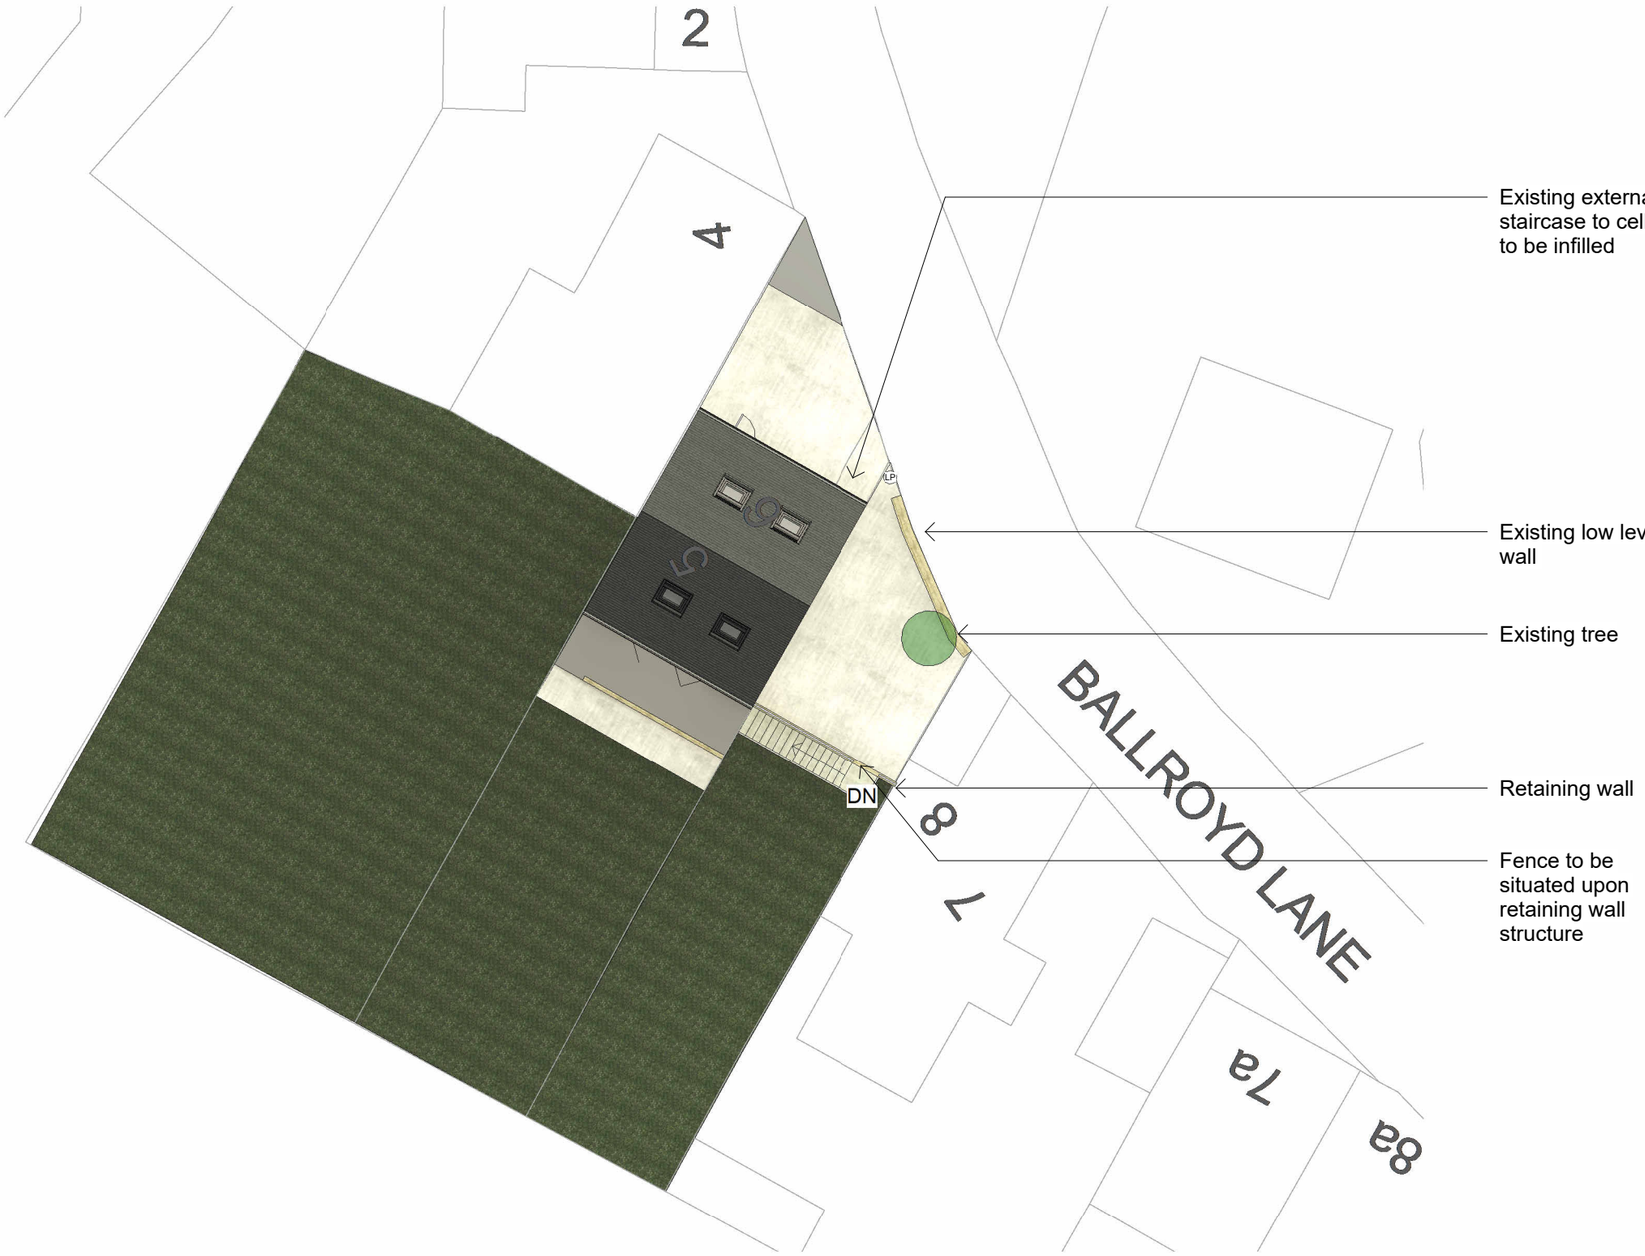

1 Proposed Site Plan
1 : 200

N

0 4 8 12 16 20
GRAPHIC SCALE: 1:200

Rev No.	Description	Drawn:	Date
A	Amendment to scheme in line with planning officer comments.	GA	15/07/26

DO NOT SCALE OFF THIS DRAWING

ACUMEN
Designers & Architects
acumenarchitects.co.uk 01484 546 000
Headrow House, Old Leeds Road, Huddersfield, Huddersfield HD1 1SG

Client
MR J AVEYARD & MS T MORLEY

Project
5 BALLROYD LANE LONGWOOD, HD3 4TA

Description
PROPOSED SITE PLAN

Drawing No	Rev
2966_ACU (100)05	A

Scale	Date Drawn	Drawn By	Authorised By
1 : 200 @ A3	DEC 25	GH	JC

Purpose of Issue
Planning ● Building Regs ○ Tender ○ Construction ○ Comment ○ Info ○