


In all cases figured dimensions shall be taken in preference to scaled dimensions. All relevant dimensions shall be checked on site before any fabricated work is put in hand.	Revision	Date	No.

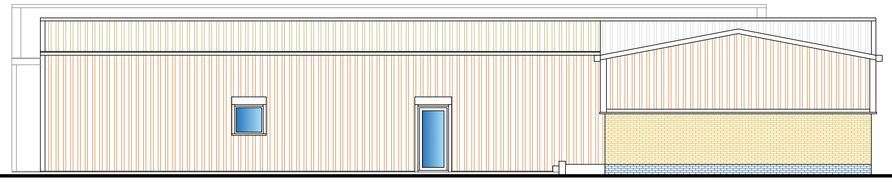


SOUTH WEST ELEVATION

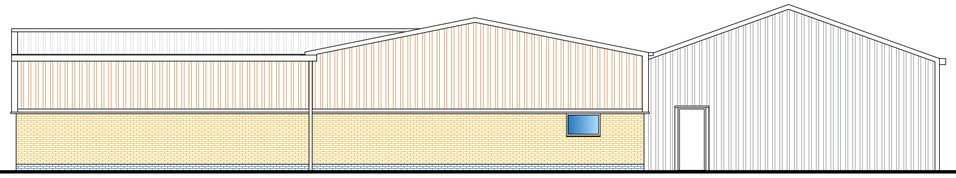

SOUTH EAST ELEVATION

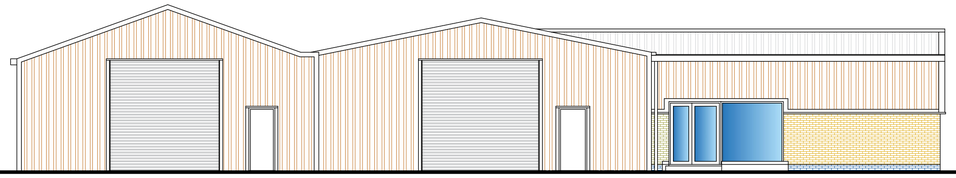


NORTH WEST ELEVATION

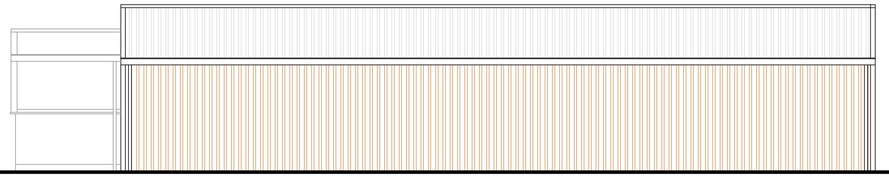


NORTH EAST ELEVATION

MATERIALS
Walls - Brick plinth and profile sheel metal cladding various colours.
Roof - Prifiles metal cladding with rooflights various colours and corrugated sheets.
Windows - Powder coated aluminium double glazed.
Doors - Powder coated aluminium doors double glazed, painted timber and roller shutters.

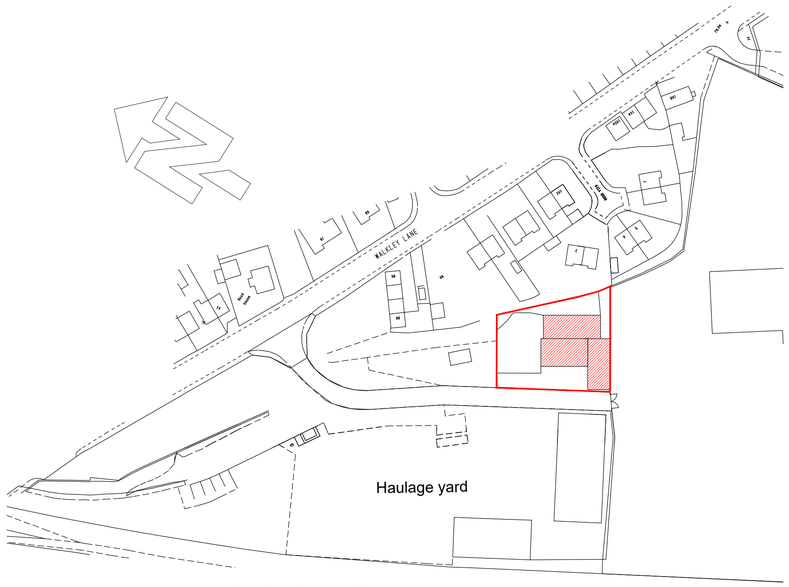

LOCATION PLAN 1:1250 50 40 30 20 10 0

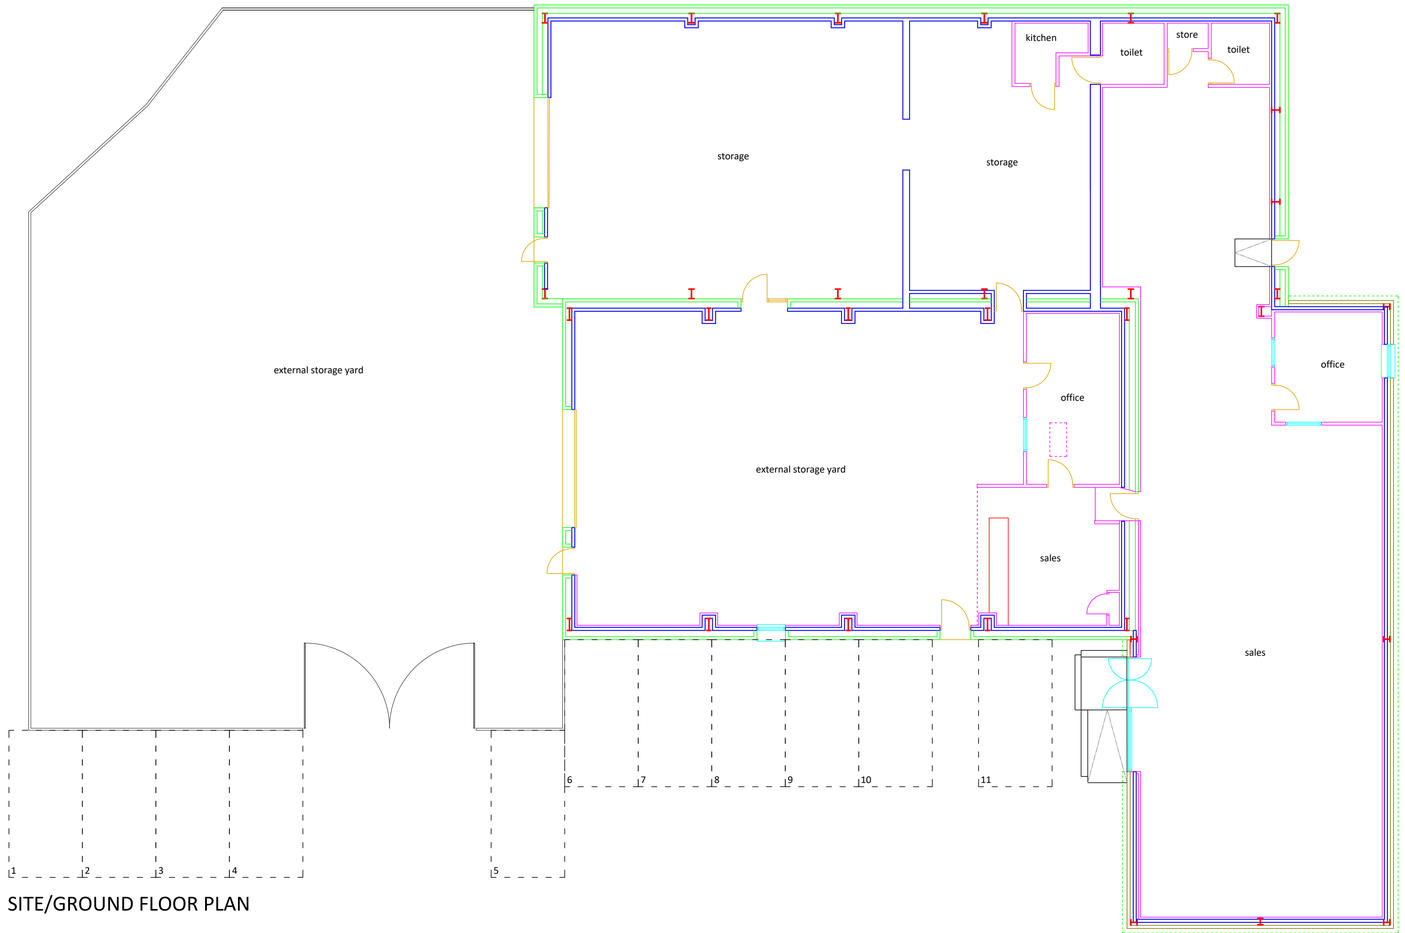

SITE/GROUND FLOOR PLAN

Pickles Architecture
16 Church Lane, Brighouse. West Yorkshire. HD6 1AT
Tel: 01484 712386
Email:mail@picklesarchitecture.co.uk

PROPOSED ALTERATIONS AT UNIT 1 WALKLEY LANE, HECKMONDWIKE, WEST YORKSHIRE. FOR ASC ROOFING SERVICES.

10 8 6 4 2 0

Drawing Title	Job No.	Sheet No.	Revisions
SURVEY DRAWING	A860	01	
	Scale	Date	Drawn
	1:100@A1	19/01/26	NSH

This drawing is copyright