
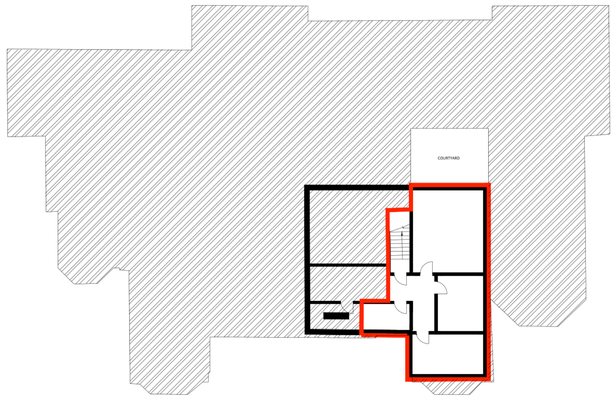


EXISTING GROUND FLOOR PLAN

SCALE 1:200

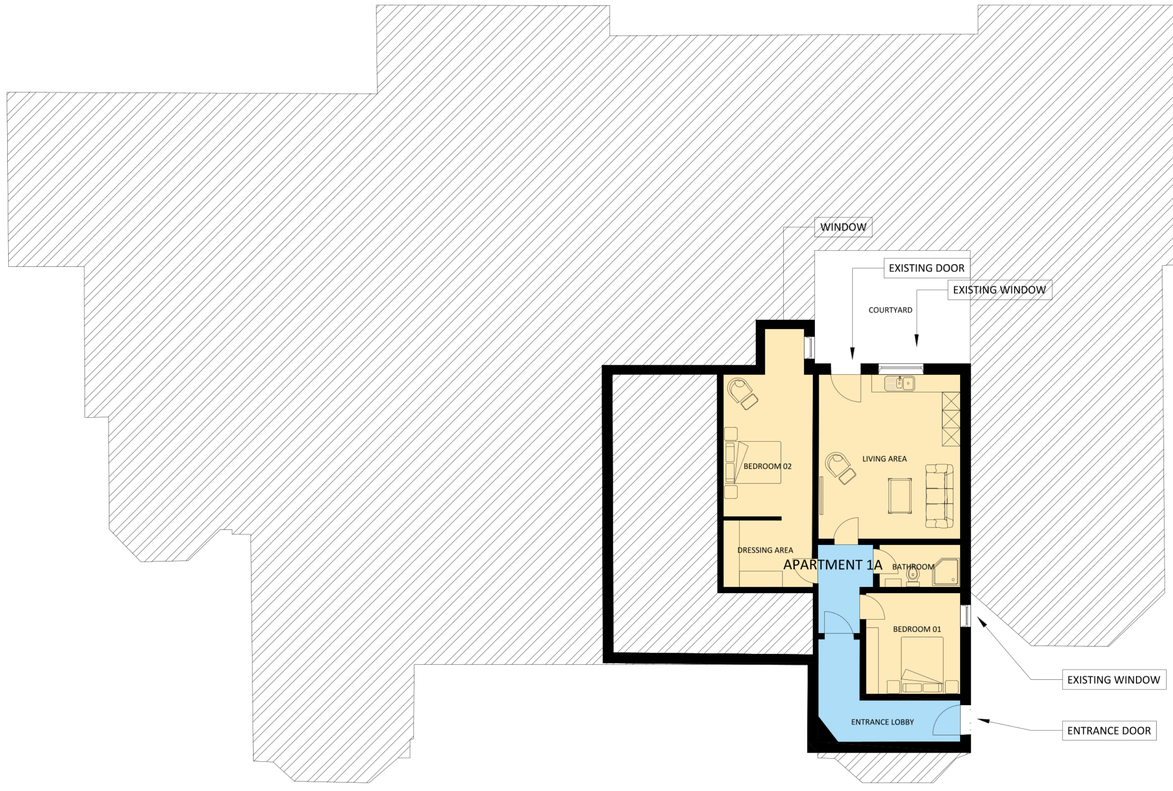

PROPOSED LOWER GROUND FLOOR PLAN

SCALE 1:100

PLEASE NOTE

THE ARCHITECTURAL DRAWINGS ARE PROTECTED UNDER COPYRIGHT LAW; THESE DRAWINGS MAY NOT BE REPRODUCED WITHOUT THE EXPRESS CONSENT OF THE ORIGINAL COPYRIGHT OWNER.

REVISION

REV	DATE	DESCRIPTION
A	00.00.0000	XXXXXXXXXXXXXXXXXXXXXXXXXXXXXXXXXXXXXXXX

N

PLANNING
DRAWING TITLE:

V-01

EXISTING & PROPOSED DRAWINGS

DRAWING-REFERENCE-002

KEY 1

HALLWAY LEADING TO LOWER GROUND FLOOR

APARTMENT FOOTPRINT - LOWER GROUND FLOOR
2 BEDROOM APARTMENT

PROJECT TITLE:

2 BEDROOM APARTMENT AT LOWER GROUND FLOOR

CLIENT DETAILS:

SUNNYSIDE CARE HOME, 6-8, OXFORD ROAD, DEWSBURY, WF13 4LN

DRAWING STATUS:	FINAL-SUBMISSION
DRAWING SCALE:	1:100@A1

BELLEVUE ARCHITECTURE

Contact Us:
www.bellevuearchitecture.co.uk

Contact number: +44 07388827061
info@bellevuearchitecture.co.uk