

EXISTING

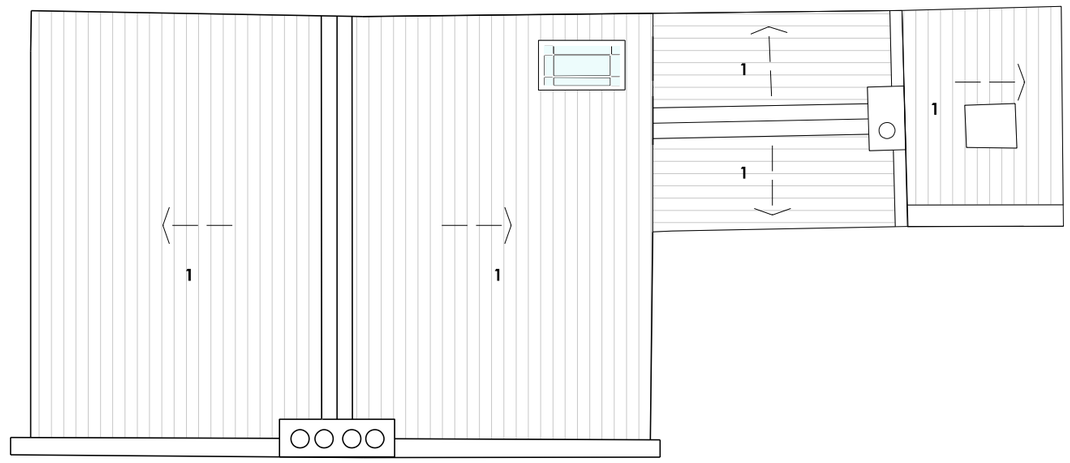

PROPOSED

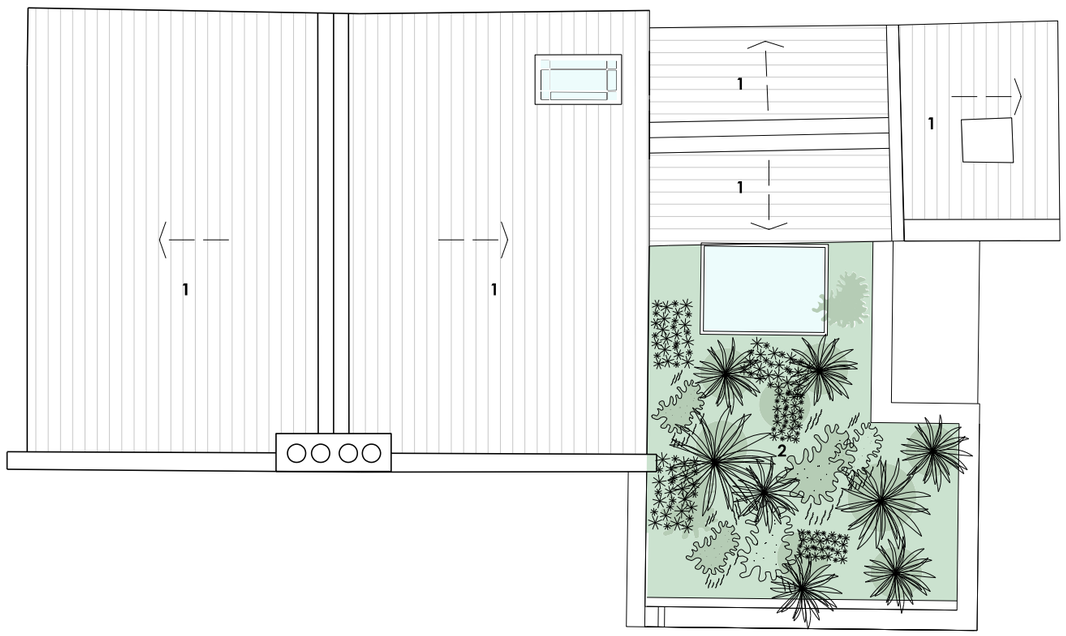

SPATIAL CO-ORDINATION ISSUE

Rev	Description	By	Chk	Date
01	Porch removed	PODG		12.10.26

All dimensions to be as noted (to be checked on the prior to manufacture). Report any discrepancies to the Architect / CA immediately. This drawing is copyright of Gannon Works Limited, drawings are not to be reproduced without written consent.

Key

1. Existing Slate roof
2. New Green Roof
3. Skylight

Scale 1:100

0 1 2 3 5

N

Project	Langholme, Lewisham Road Slaithwaite	Project No.	25-09
		Dwg. No.	L(-2)003
Title	Roof Plan as Existing and Proposed	Date	Feb 26
		Scale	1:100 @A3

Rev.	01
By	PODG
Chk.	
App.	

Gannon Works