


EX Existing North Elevation 02

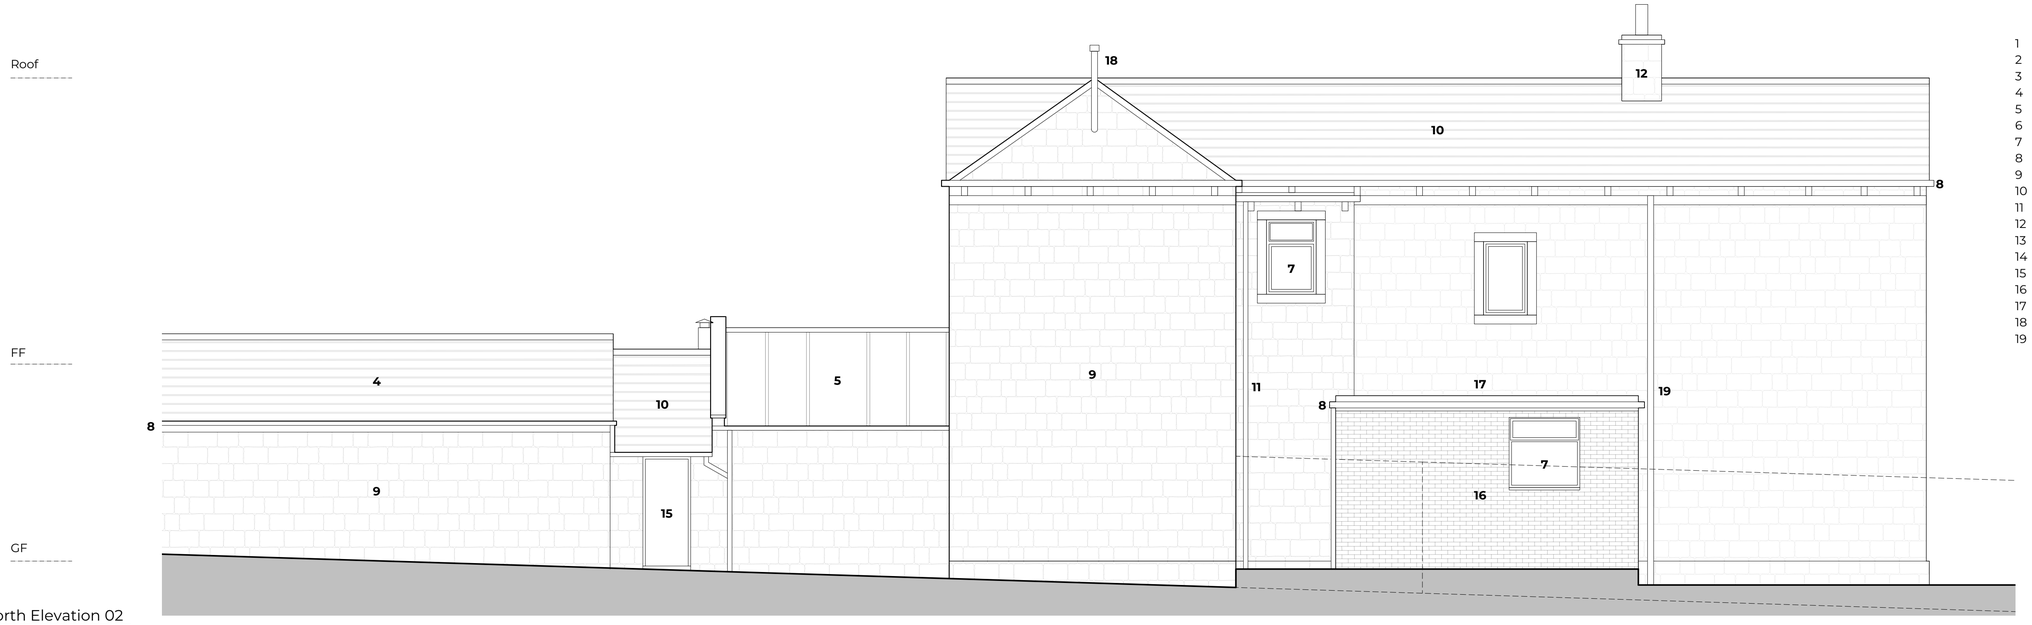

EX Existing South Elevation 01

Specific notes:

1 Front entrance/ timber stable door
2 Timber framed windows
3 Painted brick facade
4 Pantile roofing
5 Polycarbonate roofing
6 Stone quoins
7 UPVC windows
8 UPVC gutters
9 Stone facade
10 Slate roofing
11 Metal RWPs
12 Stone chimney
13 Metal garage door
14 Flue
15 Timber door
16 Buff brick facade
17 Flat roofing
18 Boiler flue
19 SVP

Scale Bar

0 1 2 3 4 5m

MISTRY.WILLS DESIGN.

M +44(0)7592336218
@ mistrywills@protonmail.com
W www.mistrywills.com

This drawing is prepared solely for design and planning submission purposes. It is not intended or suitable for either Building Regulations or Construction purposes and should not be used for such. All dimensions in millimetres unless otherwise stated. This drawing is copyright and may not be reproduced without permission

Revision	Date	Notes
P1	04/26	Planning drawings issued to Client
P2	04/26	Issued for planning submission

Key: Existing

Drawing Title: Existing South & North Elevations 01 & 02

Egypt Farm, 58 Cliffe Lane, Cleckheaton, BD19 4EU

© Copyright Mistry Wills Design Ltd, all rights reserved

FOR PLANNING

Scale: 1:50 @ A1 1:100 @ A3

Job Ref: 051

Date: April 2026

Drawn by: RW

Draw N°: E30000

Revision: P2