NOTES:

GENERAL:

DO NOT SCALE, USE WRITTEN AND SITE DIMENSIONS ONLY. ALL DIMENSIONS TO BE TAKEN ON SITE PRIOR TO MANUFACTURE OF ANY ELEMENT OR COMPONANT. ALL WORKS TO BE IN ACCORDANCE WITH ALL CURRENT EDITIONS AND RELEANT CLAUSES OF BUILDING REGULATIONS, BRITISH STANDARDS, CODES OF PRACTICE AND HSE DIRECTIVES EVEN IF UNSTATED. ALL PIPES, DRAINS, CABLE, DUCTS, SERVICES, ETC TO BE ACCURATLY LOCATED ON SITE . MATERIALS SHOULD COMPLY WITH APPROPRIATE BRITISH STANDARDS OR BBA AGREEMENT CERTIFICATES.


TJM/HB SPEIFICATION TAKES PRECEDENT OVER ALL DRAWN WORK. ANY DISCREPANCIES TO BE BROUGHT TO THE ATTENTION OF THE ARCHITECT IMMEDIATLY.

Do not scale this drawing.
Architects are to be notified of any discrepancies.
Contractors must check all dimensions on site.
This drawing is subject to copyright laws and is for use on this project only.
It may not be used or reproduced for other projects unless as titled only.
For other information refer to the latest revision of any cross referenced drawings.
To be read in conjunction with relevant design standards/protocols

This is a colour drawing. In order to ensure any subsequent reproduction is viewed correctly it should be printed in full colour.

INTERNAL LAYOUT AS PER FOLLOWING DRAWING. ***Birstall 10.12.25-002 Rev D***

1 0 1 2 3 4 5
SCALE 1:100 m

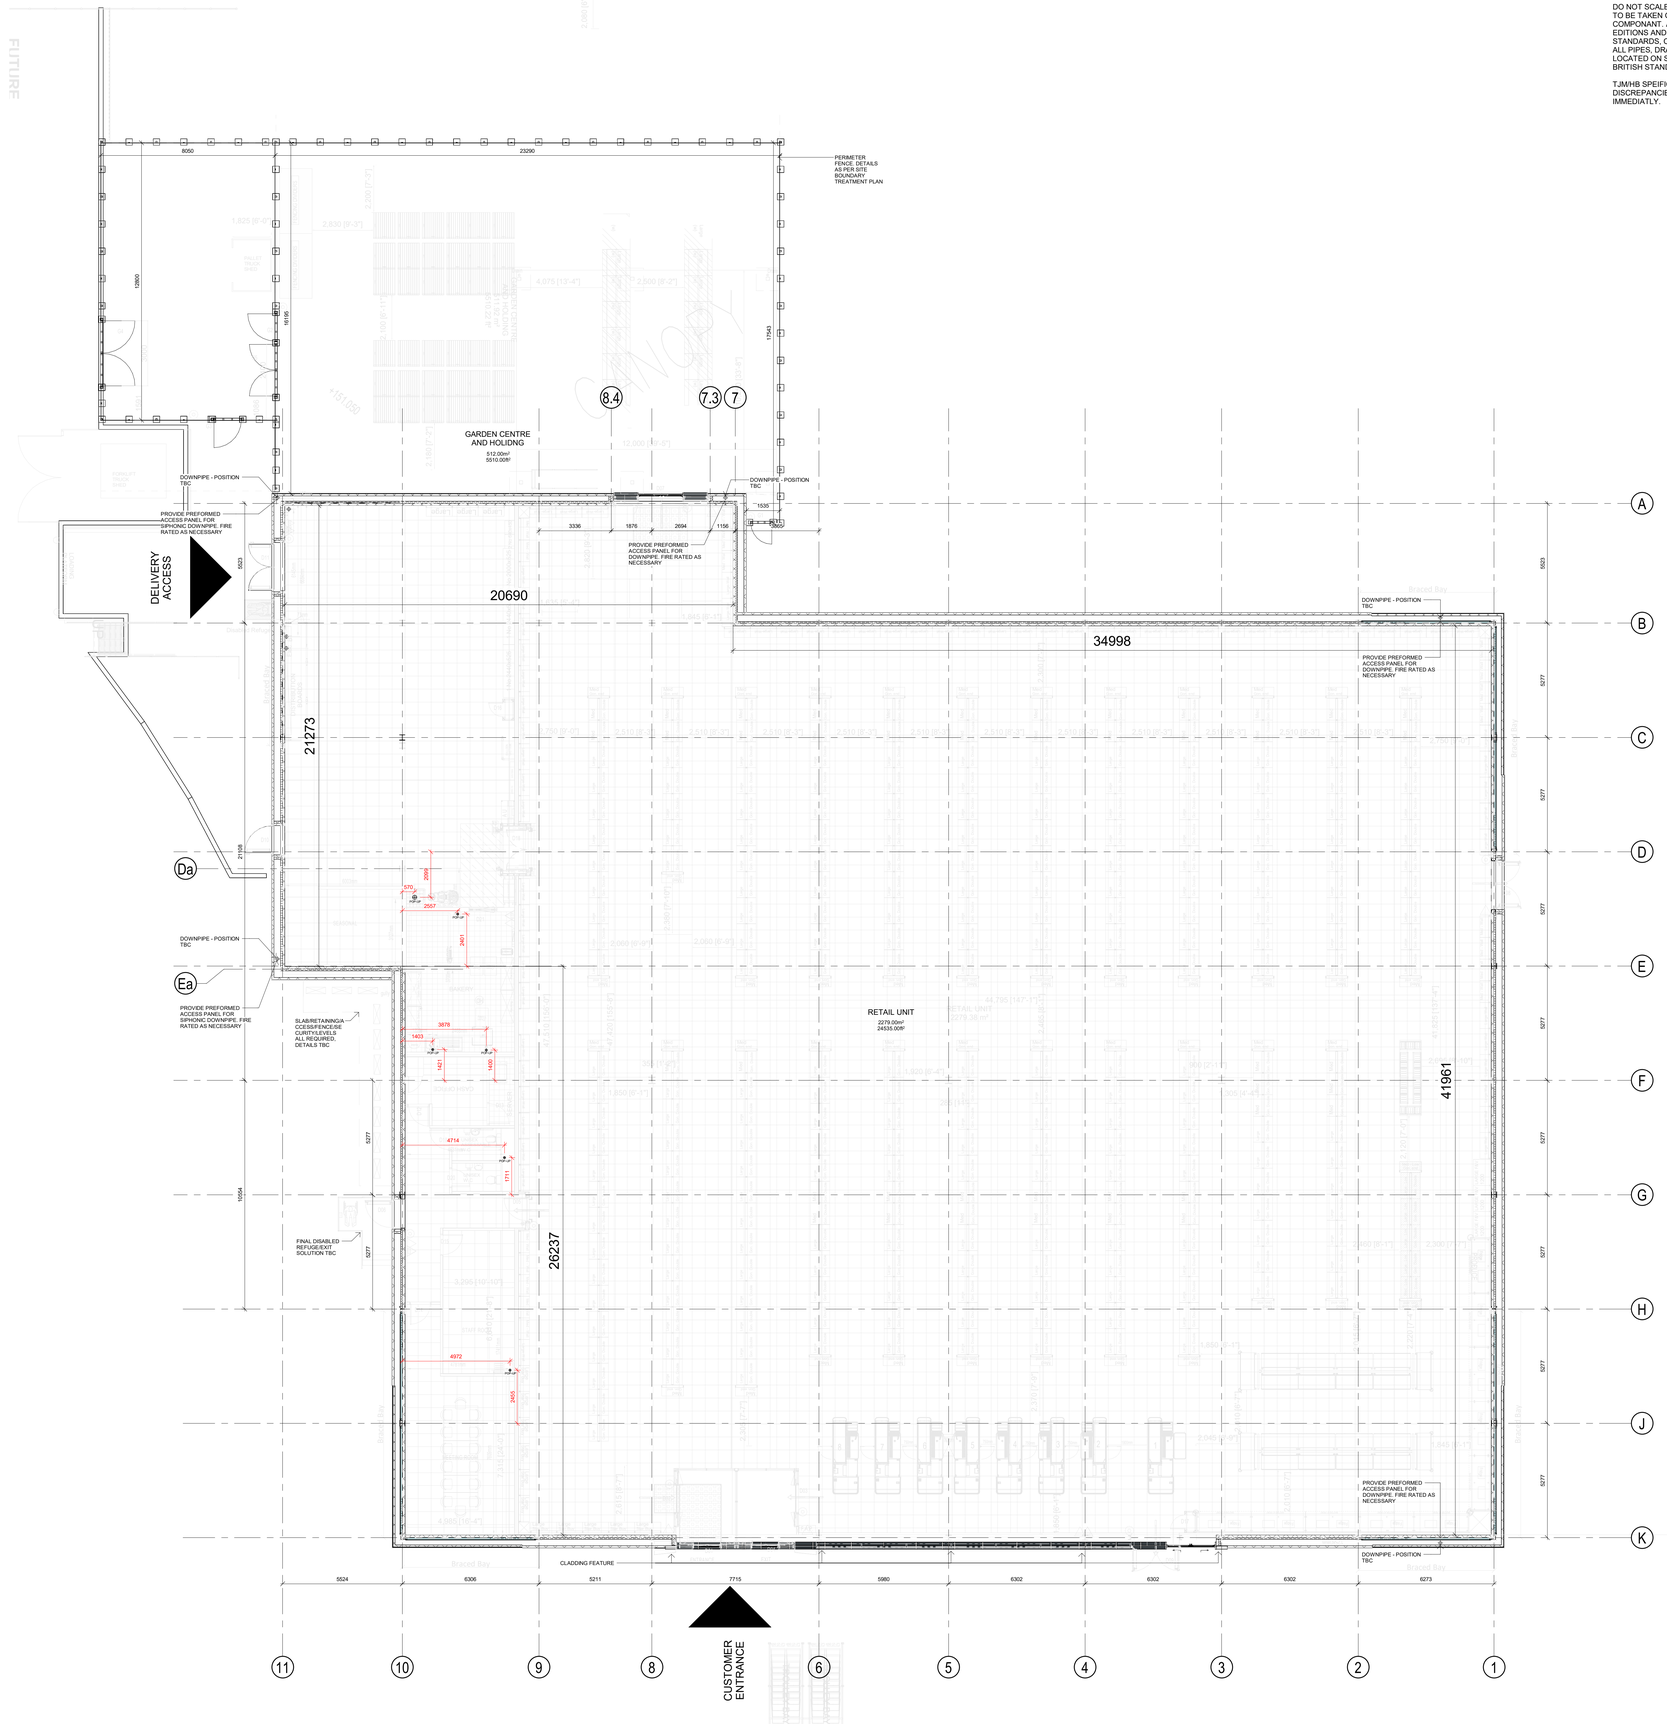

Rev	Description	Date	Drn	Ckd
P10	CONSTRUCTION ISSUE	13.04.26	MWC	NP
P9	UPDATED FOLLOWING WFL DESIGN	07.04.26	MWC	NP
P8	UPDATED FOLLOWING COMMENTS FROM TENANT	13.02.26	MWC	NP
P7	UPDATED FOR TENDER	16.01.26	MWC	NP
P6	AMENDED FOLLOWING LATEST UPDATES	18.12.25	MWC	NP
P5	FOOTPRINT REVERTED BACK TO PREVIOUS DESIGN	26.11.25	MWC	NP
P4	UPDATED AS PER CLIENT COMMENTS	04.11.25	MWC	NP
P3	WALLS AMENDED	24.10.25	MWC	NP
P2	DIMS ADDED	24.10.25	MWC	NP
P1	FIRST ISSUE	23.10.25	MWC	NP

Status

TECHNICAL DESIGN

SMR
SMALLEY MARSEY RISPIN
ARCHITECTS
The Exchange Station Parade Harrogate HG1 1TS
01423 707 757 admin@smrrarchitects.co.uk

Project

BIRSTALL, BANKWOOD WAY

Client

COOKRIDGE

Drawing Title

GA GROUND FLOOR PLAN - RETAIL UNIT

Proj Ref	Origin	Zone	Level	Type	Role	Num	Status	Rev
8061 - SMR -	00	- 00 -	DR	- A -	3100	- S2 -	P10	

SMR Job Ref	Sheet	Scale	Drawn
8061-00-3100	A0	1 : 100	MWC