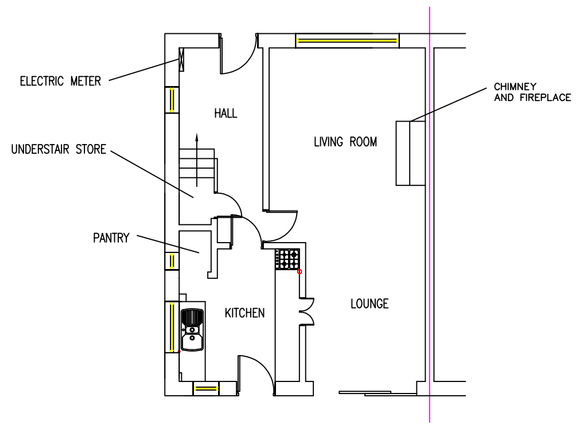

EXISTING GROUND FLOOR PLAN
SCALE 1:100

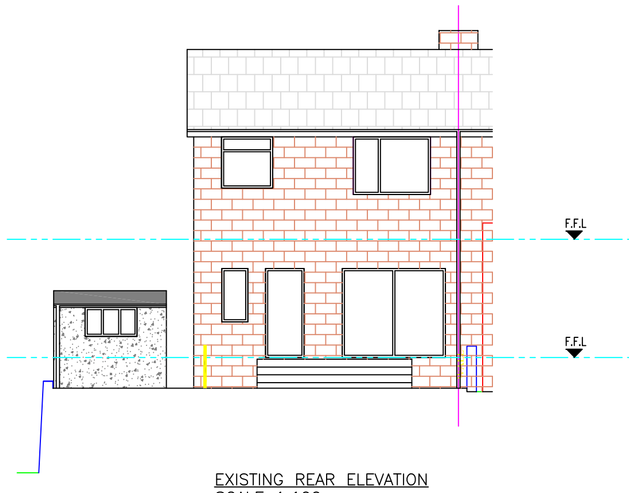

EXISTING REAR ELEVATION
SCALE 1:100

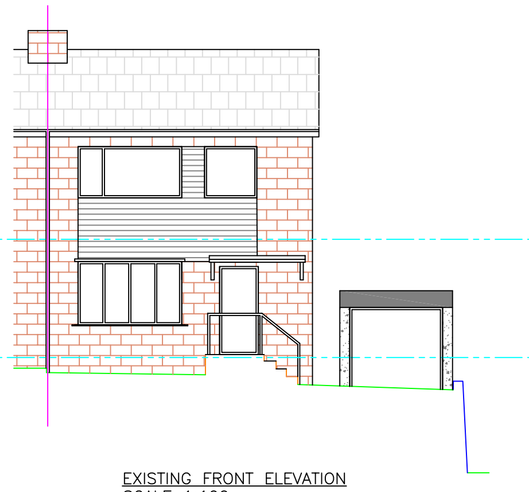

EXISTING FRONT ELEVATION
SCALE 1:100

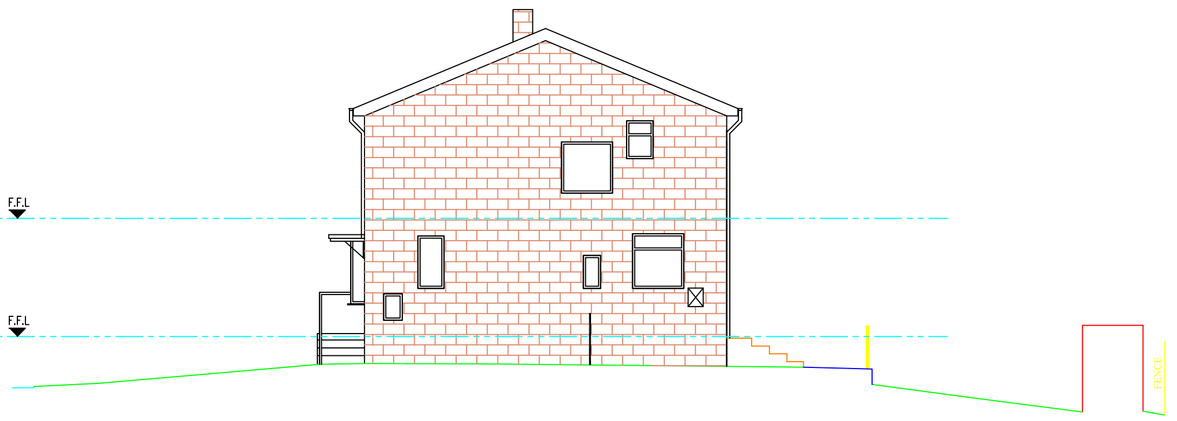

EXISTING SIDE ELEVATION
SCALE 1:100

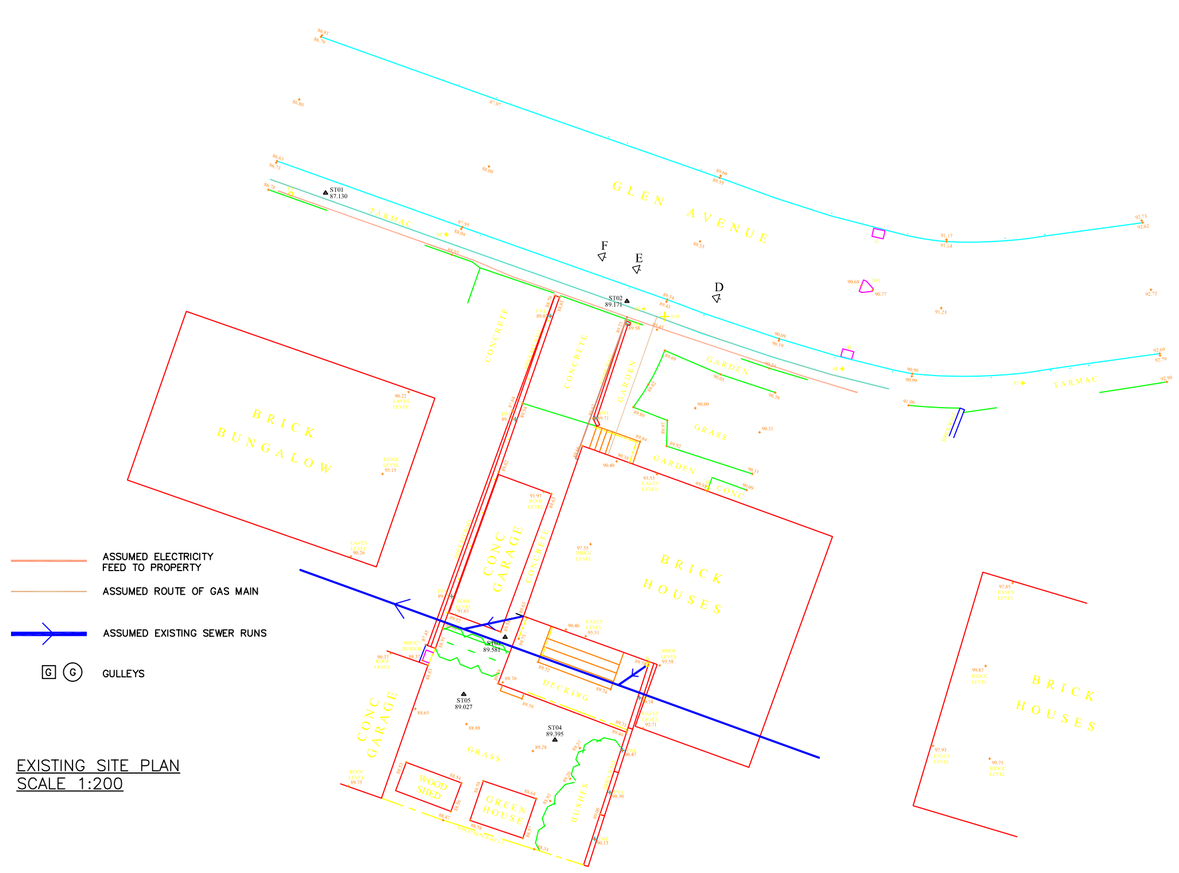

EXISTING SITE PLAN
SCALE 1:200

NOTE – THIS DRAWING IS TO BE READ IN CONJUNCTION WITH DRAWING NO. S03 – WORK SPECIFICATION

NOTE – THIS DRAWING IS FOR PLANNING PURPOSES ONLY – FURTHER DETAILED DRAWINGS WILL BE REQUIRED AS PART OF A BUILDING REGULATIONS APPLICATION.

NOTE – DO NOT SCALE OFF DRAWING. DIMENSIONS TO BE CONFIRMED ON SITE

ALL DIMENSIONS IN MM

SITE LOCATION PLAN
SCALE 1:1250

Revisions			Planning Application for:
	Date	Apr 2026	Rear Extension 14 Glen Avenue Batley
			Drawing Title: Existing Plans and Elevations
			Drawing No: S01 — Rev
			Scale: As shown — Paper Size: A1