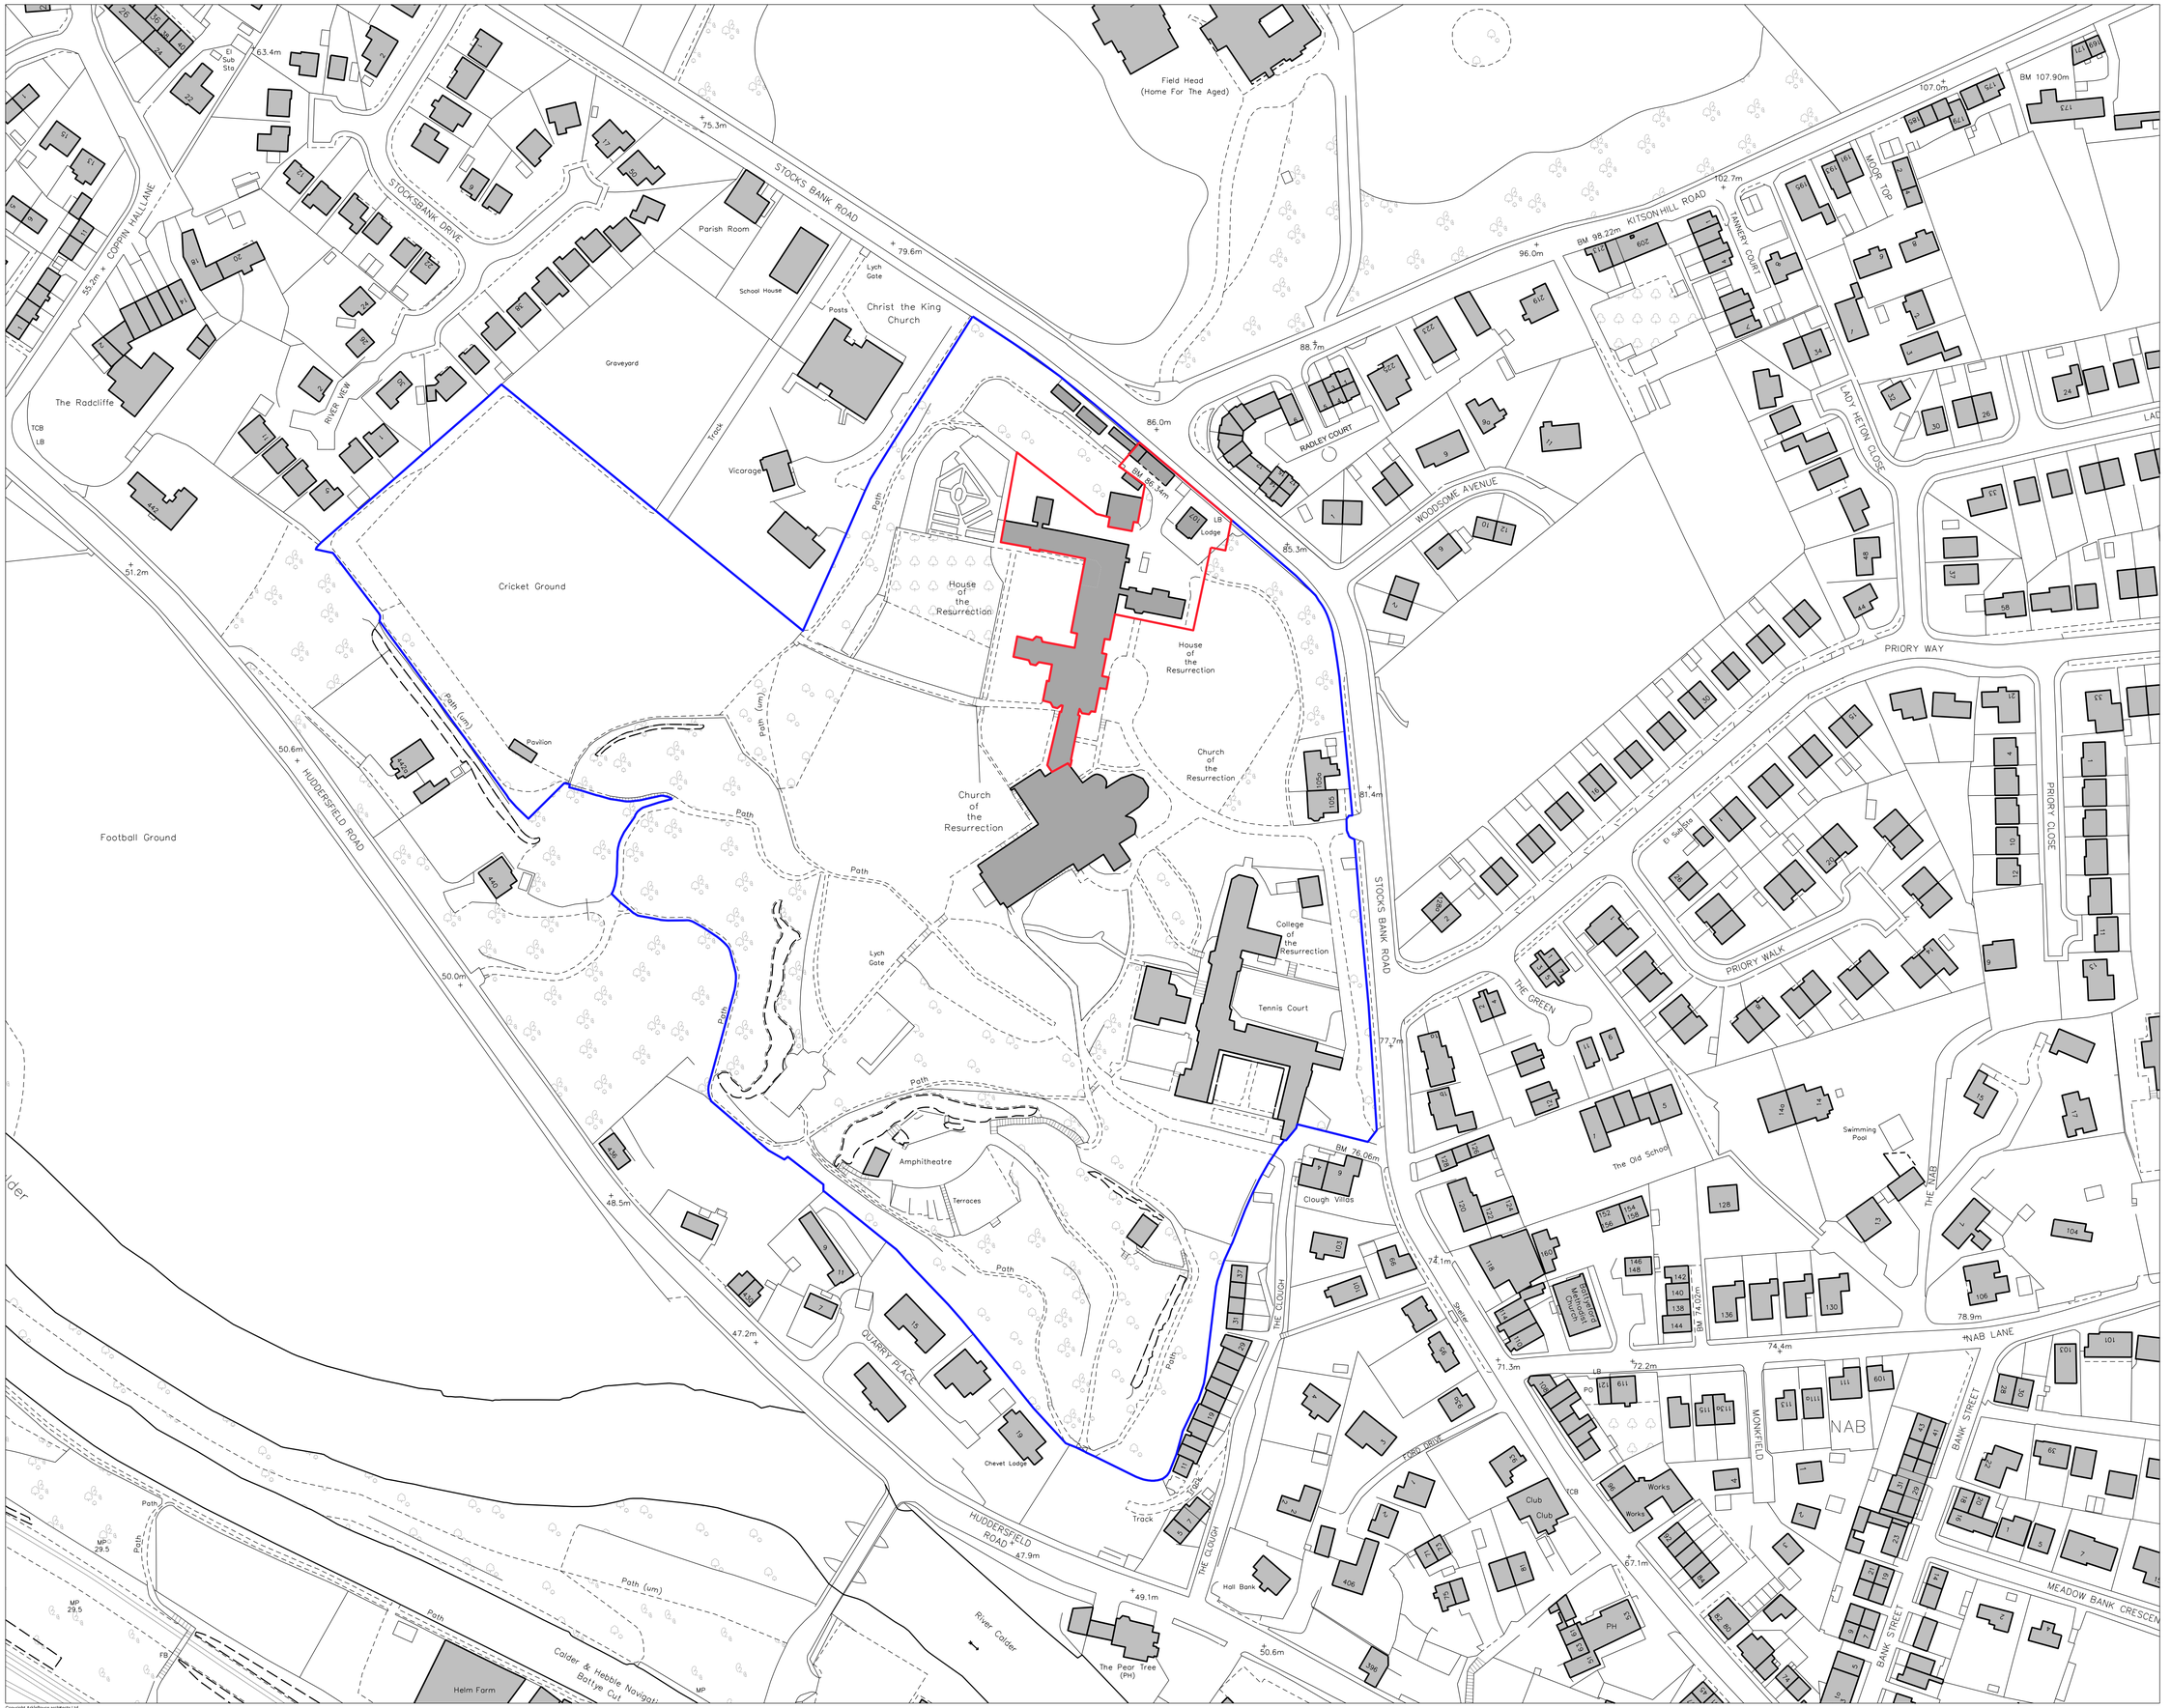

Copyright ArkleBoyce architects Ltd.

Notes:

Red Line Application Boundary
Site Ownership Boundary

0 10 20 30 40 50m

N

Revisions

Rev.	Date	Notes	Drawn	Checked
-	07.04.2025	Planning Application	MD	GB

Project:
Community of the Resurrection, Mirfield

Client
Community of the Resurrection

Drawing Title
Site Plan

Scale
1:1000@A1

Date
April 2026

Drawing No.
AP-002

Project No.
22024

Revision
-

Status
PLANNING APPLICATION ISSUE

Unless indicated, this drawing is for information only.
Do not scale, use figured dimensions only.
All dimensions to be checked on site.
Drawing subject to statutory approvals.
Drawings to be read in conjunction with all relevant Architects', Services and Structural Engineers' drawings.

ArkleBoyce.

STUDIO 9
MATTHEW MURRAY HOUSE
PHILIPPA LANE
LEEDS LS1 5QN

Telephone
+44(0)113 322 9491
Email
info@arkleboyce.co.uk

www.arkleboyce.co.uk