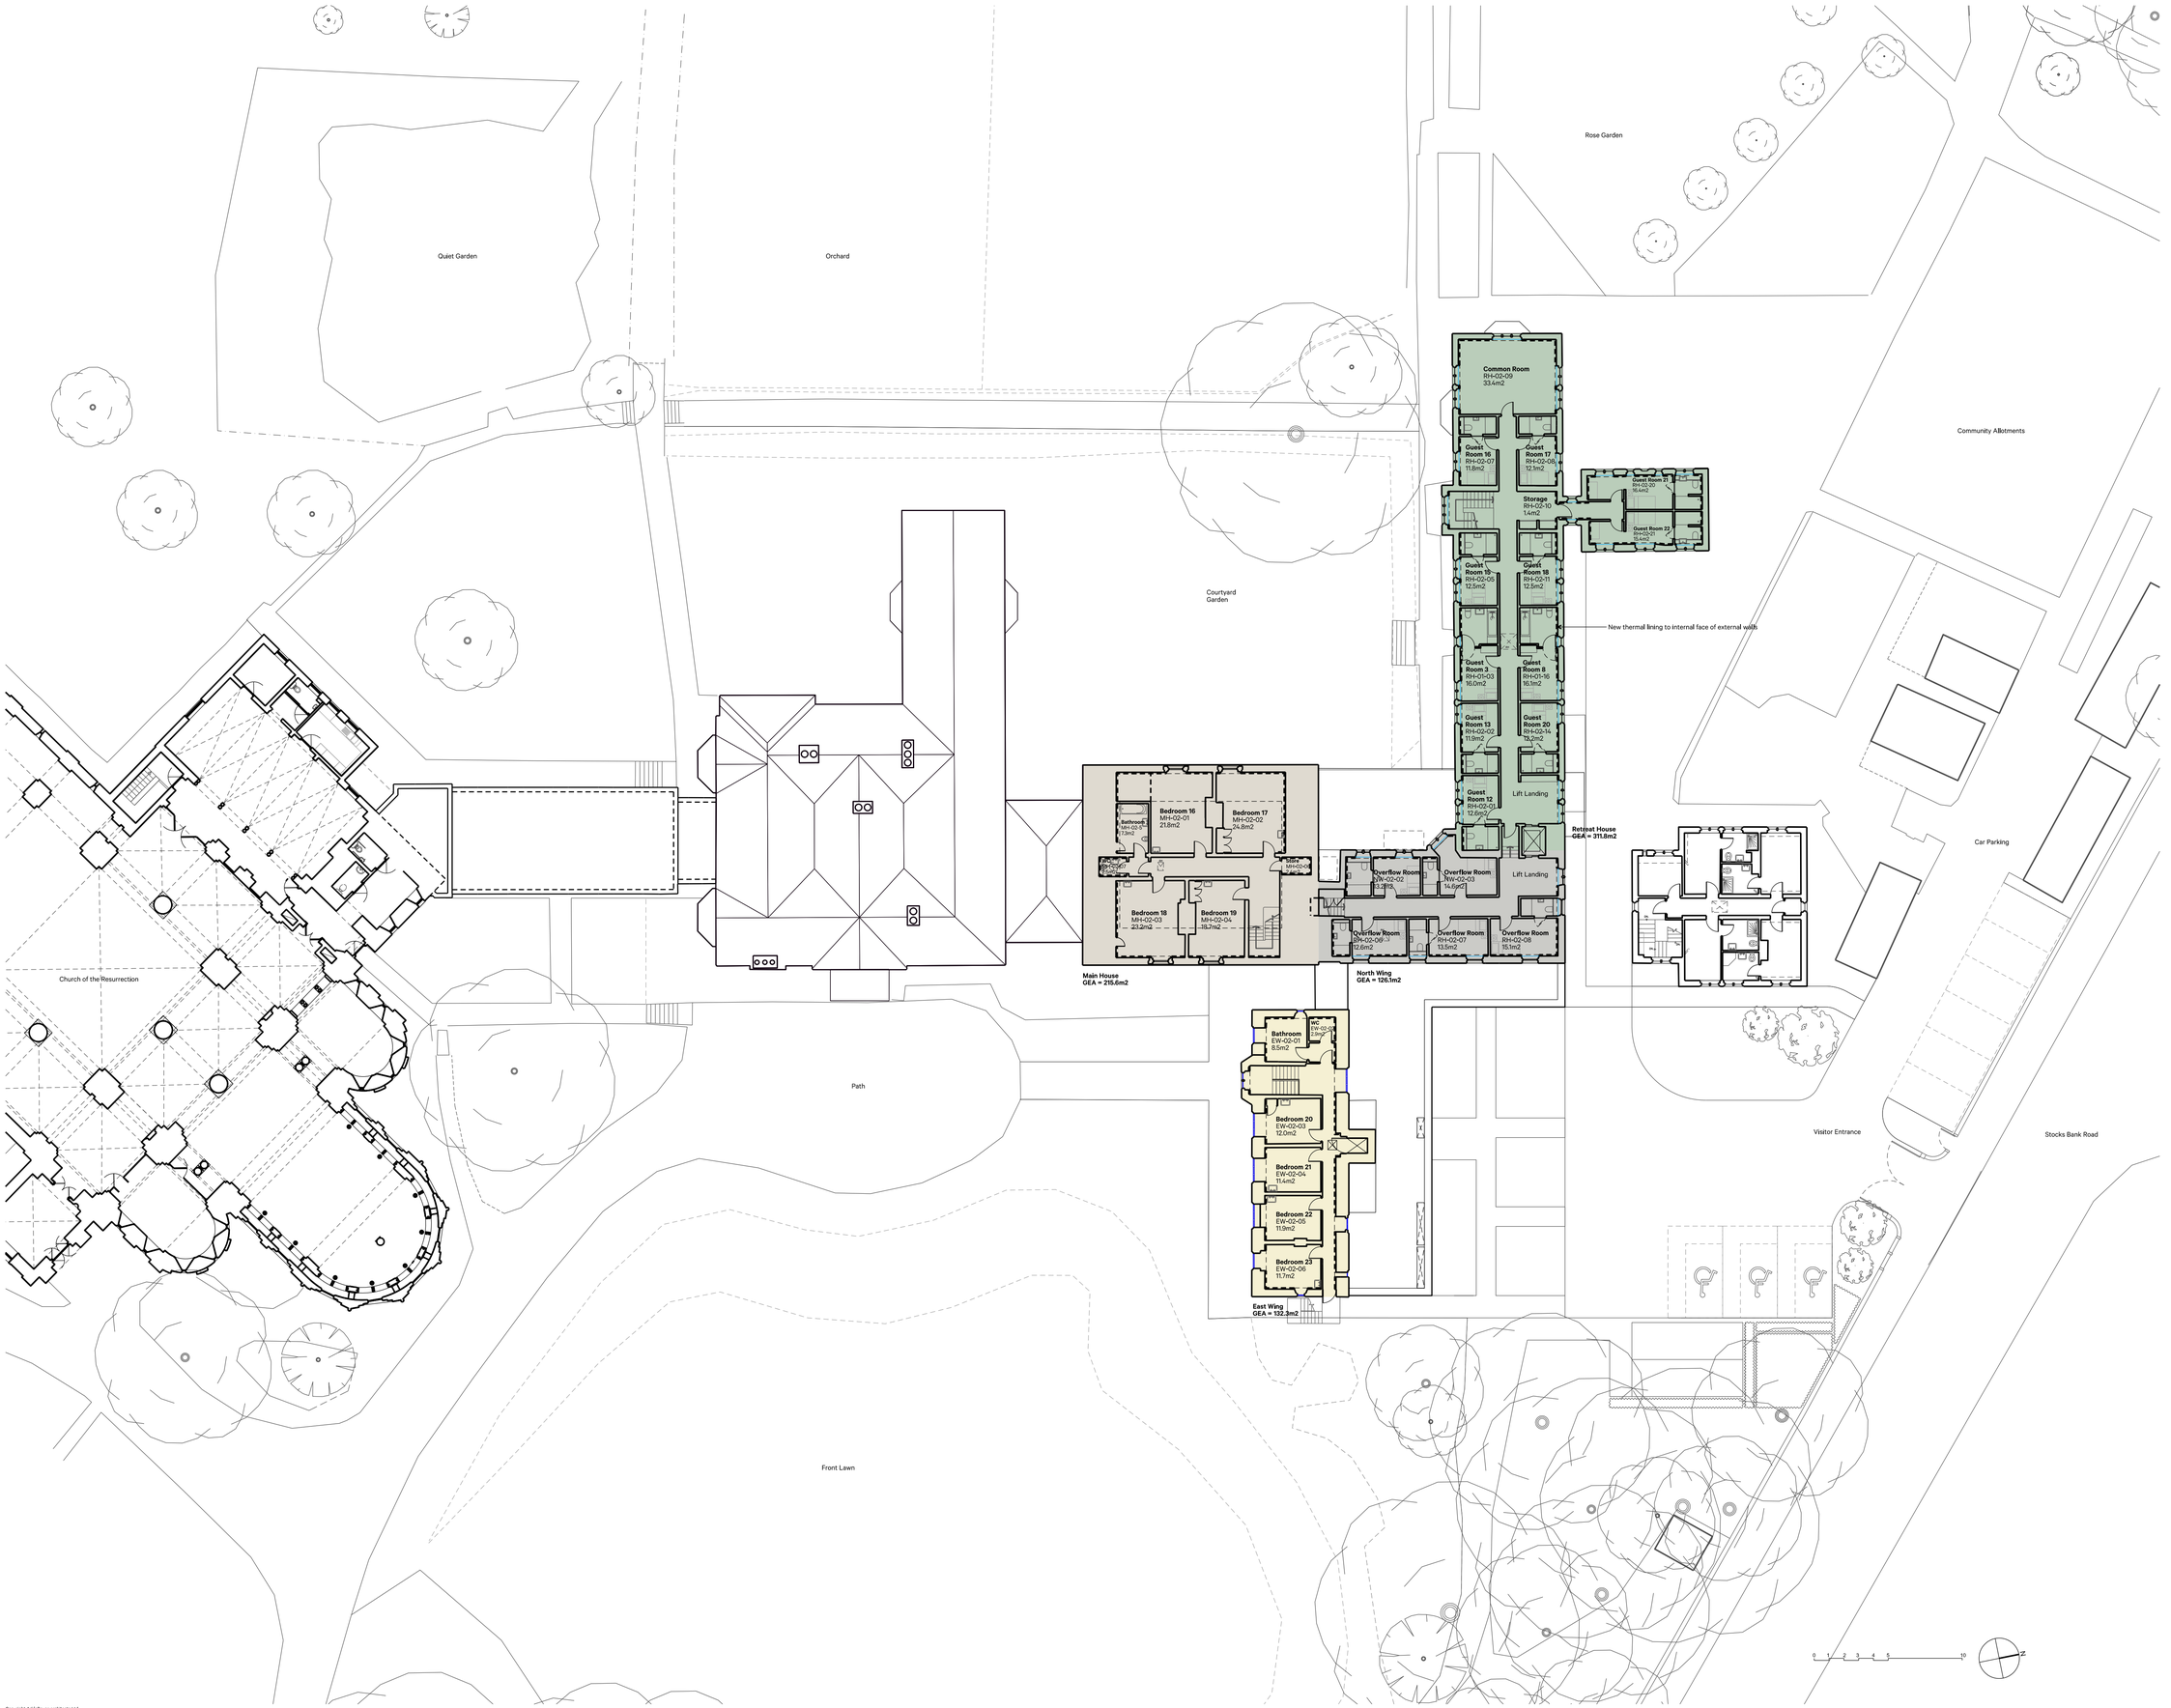

Notes:

Annotation Key

- New thermal lining to external face of external walls
- Proposed internal secondary glazing

Revisions

Rev.	Date	Notes	Drawn	Checked
	07.04.2026	Planning Application	JA	MD

Project:
Community of the Resurrection, Mirfield

Client
Community of the Resurrection

Drawing Title
Proposed Second Floor Plan

Scale
1:200@A1

Date
April 2026

Drawing No.
AP-112

Project No.
22024

Revision
-

Status
PLANNING APPLICATION ISSUE

Unless indicated, this drawing is for information only.
Do not scale from this drawing except for planning purposes.
All dimensions to be checked on site.
Drawing subject to statutory approvals.
Drawings to be read in conjunction with all relevant Architects', Services and Structural Engineers' drawings.

ArkleBoyce.

STUDIO 9
MATTHEW MURRAY HOUSE
61 WATERLAND
LEEDS LS1 1QW

Telephone
+44 (0)113 322 9491
Email
info@arkleboyce.co.uk

www.arkleboyce.co.uk

Copyright ArkleBoyce architects Ltd.