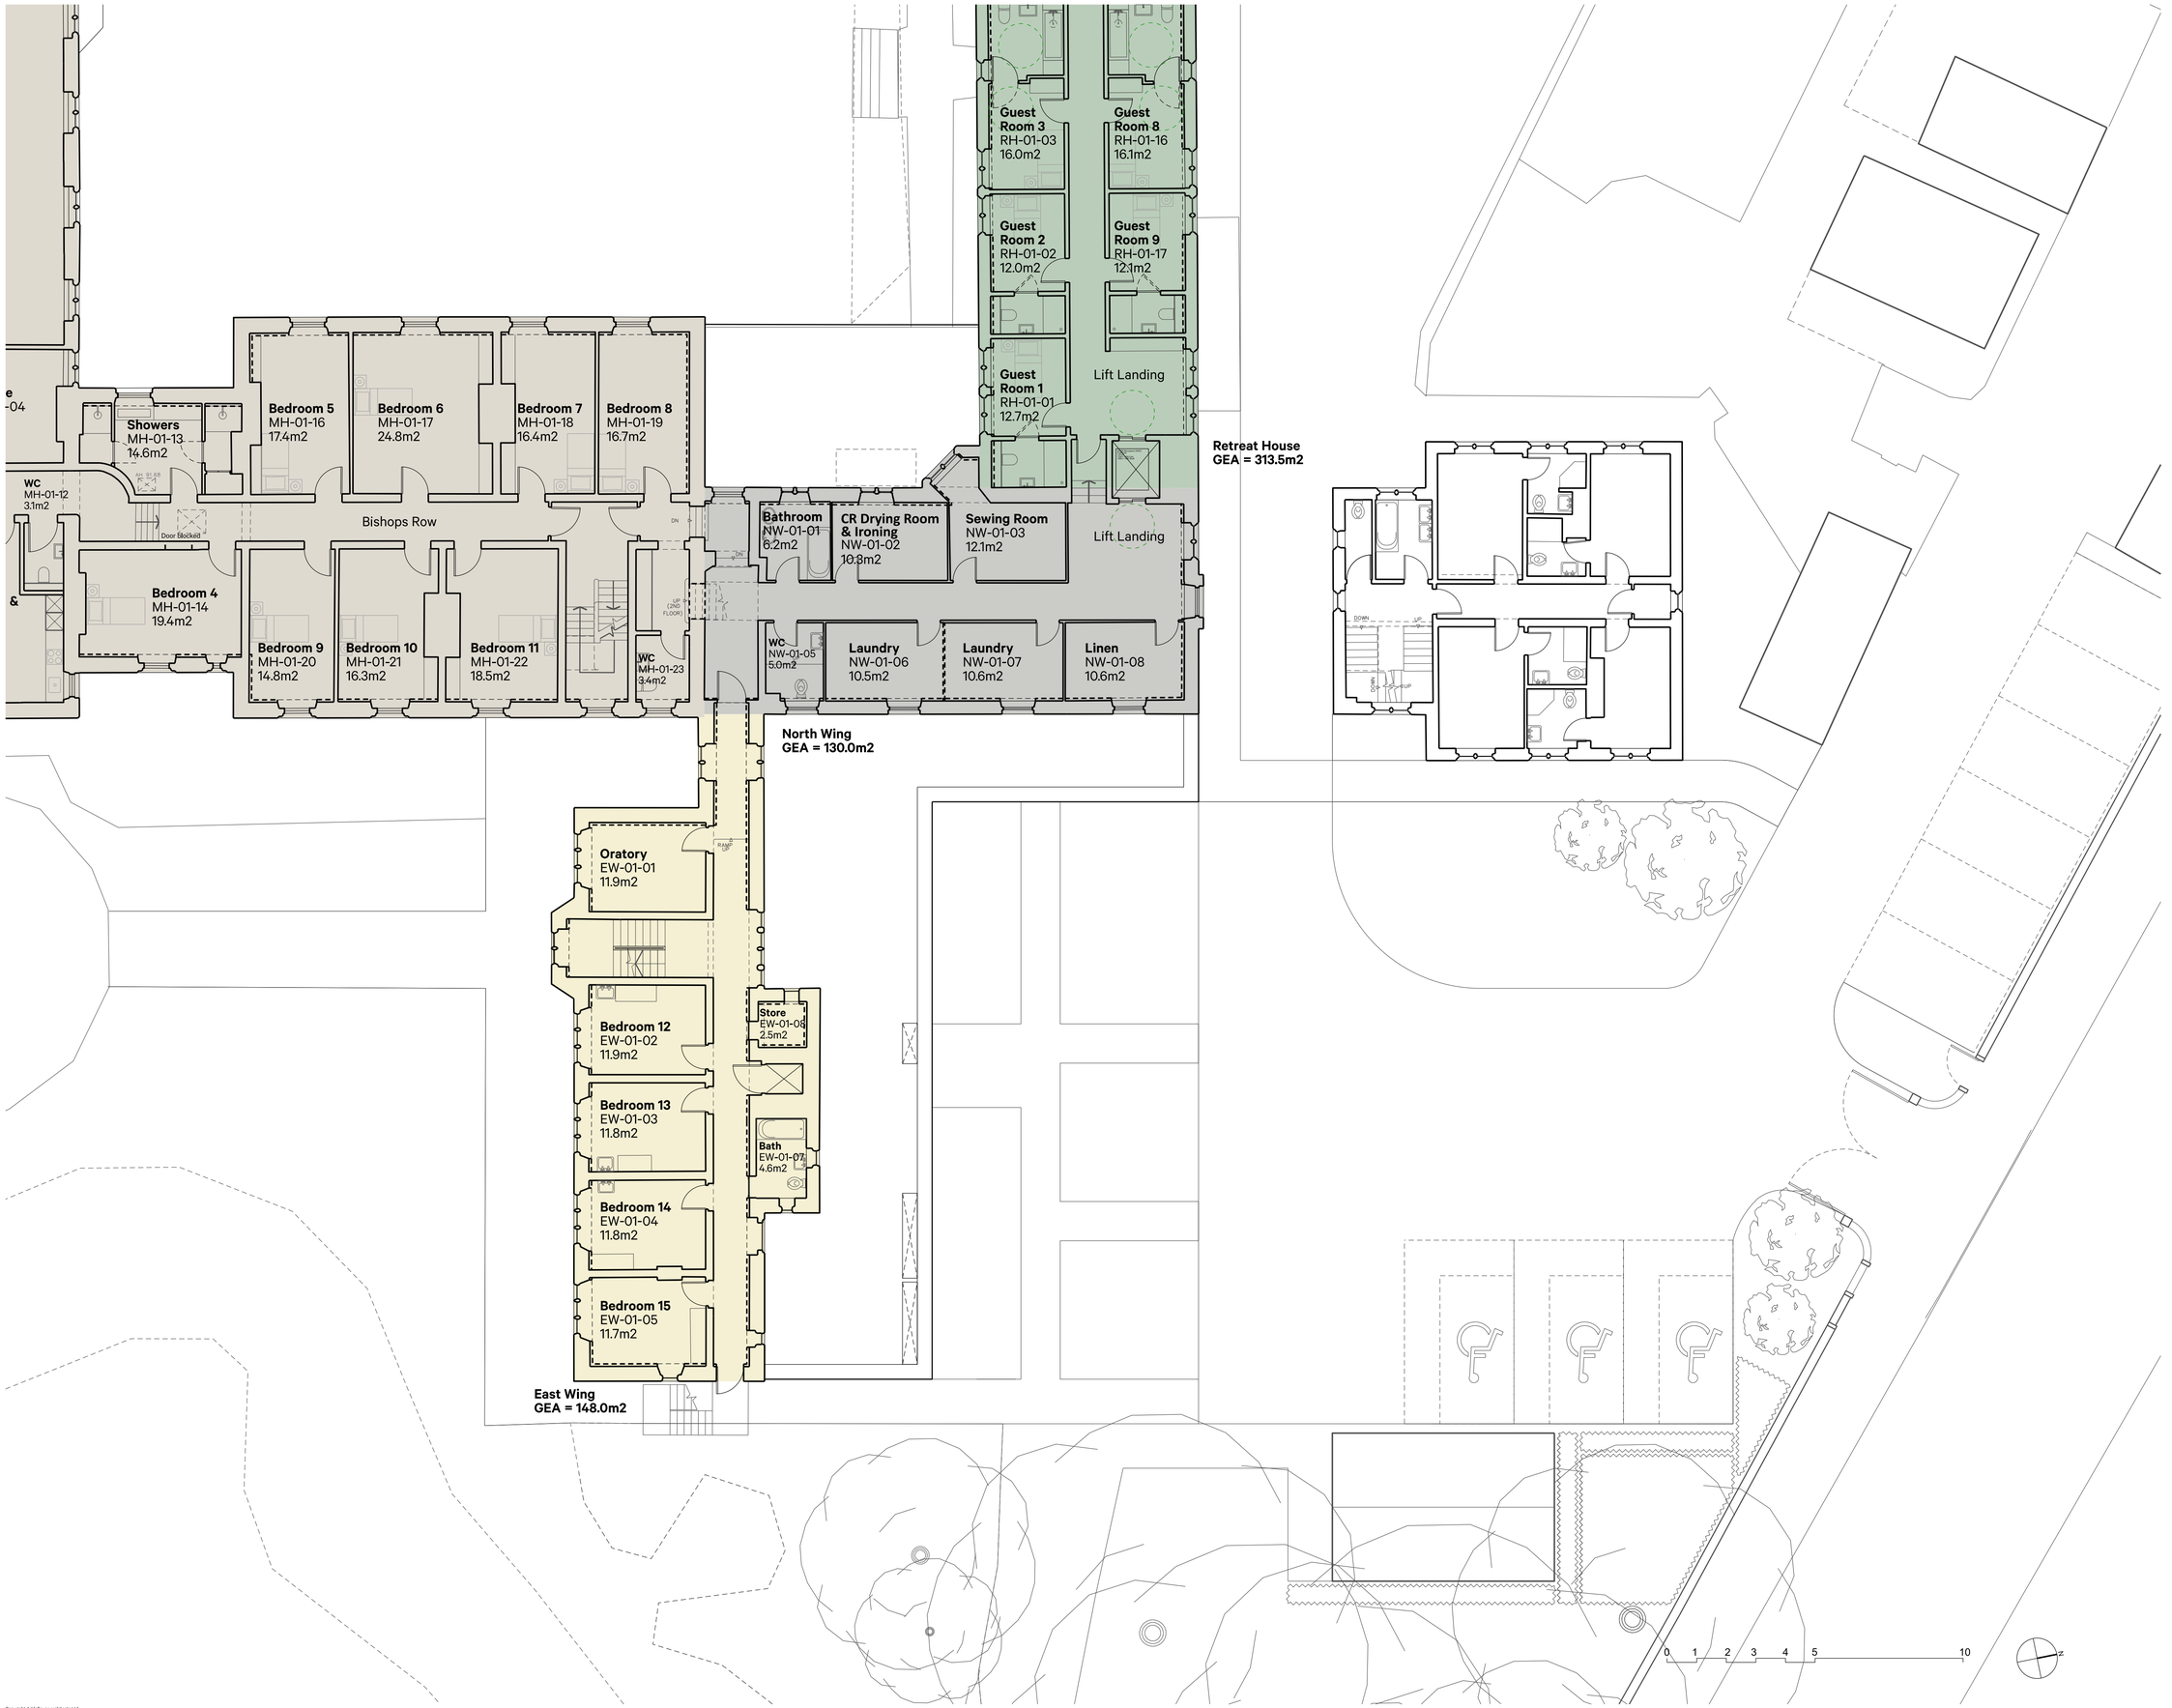


Notes:

Revisions

| Rev. | Date | Notes | Drawn | Checked |
|---|---|---|---|---|
| - | 07.04.2026 | Planning Application | JA | MD |

**Project:**
Community of the Resurrection, Mirfield

**Client**
Community of the Resurrection

**Drawing Title**
Proposed First Floor Plan - Entrance Area

**Scale**
1:100@A1

**Date**
April 2026

**Drawing No.**
AP-116

**Project No.**
22024

**Revision**
-

**Status**
PLANNING APPLICATION ISSUE

Unless indicated, this drawing is for information only.
Do not scale, use figured dimensions only.
All dimensions to be checked on site.
Drawing subject to statutory approvals.
Drawings to be read in conjunction with all relevant Architects', Services and Structural Engineers' drawings.


ArkleBoyce.

STUDIO 9
MATTHEW MURRAY HOUSE
PHILIP LANE
LEEDS LS7 1QW

Telephone
+44(0)113 322 9491
Email
info@arkleboyce.co.uk

www.arkleboyce.co.uk


Copyright ArkleBoyce architects Ltd.